FINAL SURVEY	NOTE BOOK	SURVEYED	PLOTTED	TEMPLATE	AREAS	AREAS CHECKED	NO.	BY	DATE

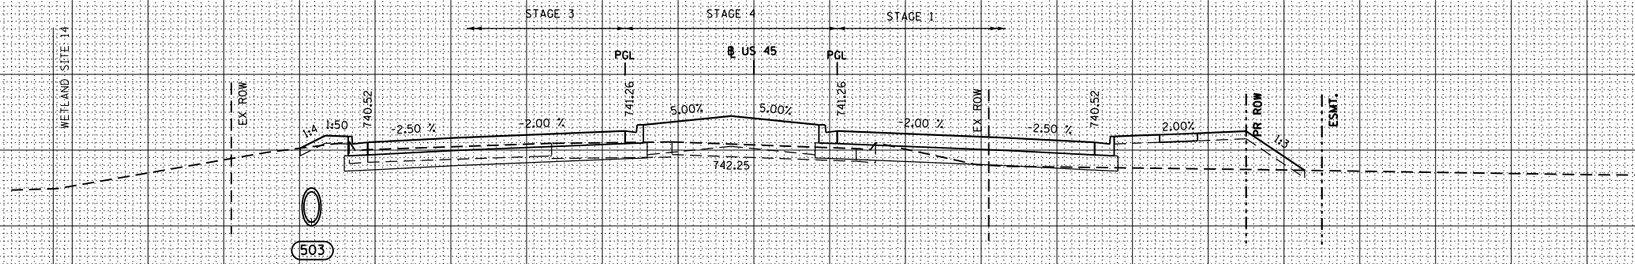

STAGE 1 EARTH EXCAVATION 1.4 SQ FT
UNSUITABLE 37.8 SQ FT
EMBANKMENT 67.5 SQ FT
AGG SUBGRADE IMPROVE 0.0 SQ FT

STAGE 2 EARTH EXCAVATION 0.0 SQ FT
UNSUITABLE 0.0 SQ FT
EMBANKMENT 0.0 SQ FT
AGG SUBGRADE IMPROVE 0.0 SQ FT

STAGE 3 EARTH EXCAVATION 13.8 SQ FT
UNSUITABLE 4.3 SQ FT
EMBANKMENT 3.6 SQ FT
AGG SUBGRADE IMPROVE 0.0 SQ FT

STAGE 4 EARTH EXCAVATION 0.2 SQ FT
UNSUITABLE 0.0 SQ FT
EMBANKMENT 10.0 SQ FT
AGG SUBGRADE IMPROVE 0.0 SQ FT

81 + 00.00

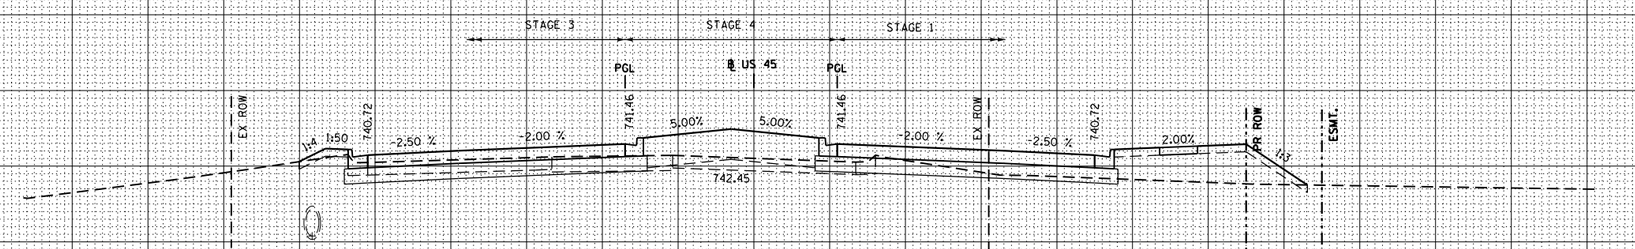

STAGE 1 EARTH EXCAVATION 2.1 SQ FT
UNSUITABLE 38.0 SQ FT
EMBANKMENT 62.1 SQ FT
AGG SUBGRADE IMPROVE 0.0 SQ FT

STAGE 2 EARTH EXCAVATION 0.0 SQ FT
UNSUITABLE 0.0 SQ FT
EMBANKMENT 0.0 SQ FT
AGG SUBGRADE IMPROVE 0.0 SQ FT

STAGE 3 EARTH EXCAVATION 13.0 SQ FT
UNSUITABLE 4.3 SQ FT
EMBANKMENT 3.5 SQ FT
AGG SUBGRADE IMPROVE 0.0 SQ FT

STAGE 4 EARTH EXCAVATION 0.1 SQ FT
UNSUITABLE 0.0 SQ FT
EMBANKMENT 10.7 SQ FT
AGG SUBGRADE IMPROVE 0.0 SQ FT

80 + 50.00

ORIGINAL SURVEY	NOTE BOOK	SURVEYED	PLOTTED	TEMPLATE	AREAS	AREAS CHECKED	NO.	BY	DATE

URS
100 S.WACKER DR.
SUITE 500
CHICAGO IL.60606
TEL (312)939-1000
FAX (312)939-4198

FILE NAME = D160F05-SHT-XSSHT01.dgn	USER NAME = Anthony.Plutz	DESIGNED - BFH	REVISED -
		DRAWN - BFH	REVISED -
	PLOT SCALE = 20.0000 ' / in.	CHECKED - EJG	REVISED -
	PLOT DATE = 3/9/2013	DATE - 03/13/13	REVISED -

STATE OF ILLINOIS
DEPARTMENT OF TRANSPORTATION

US 45 CROSS SECTIONS
–
SCALE:1"=10'H;1"=5'V | SHEET NO. 60 OF 147 SHEETS | STA. 80+50.00 | TO STA. 81+00.00

F.A.P RTE.	SECTION	COUNTY	TOTAL SHEETS	SHEET NO.
330	103R-3	COOK	932	797
	XS-US45-60	CONTRACT NO. 60F05		
	ILLINOIS FED. AID PROJECT			