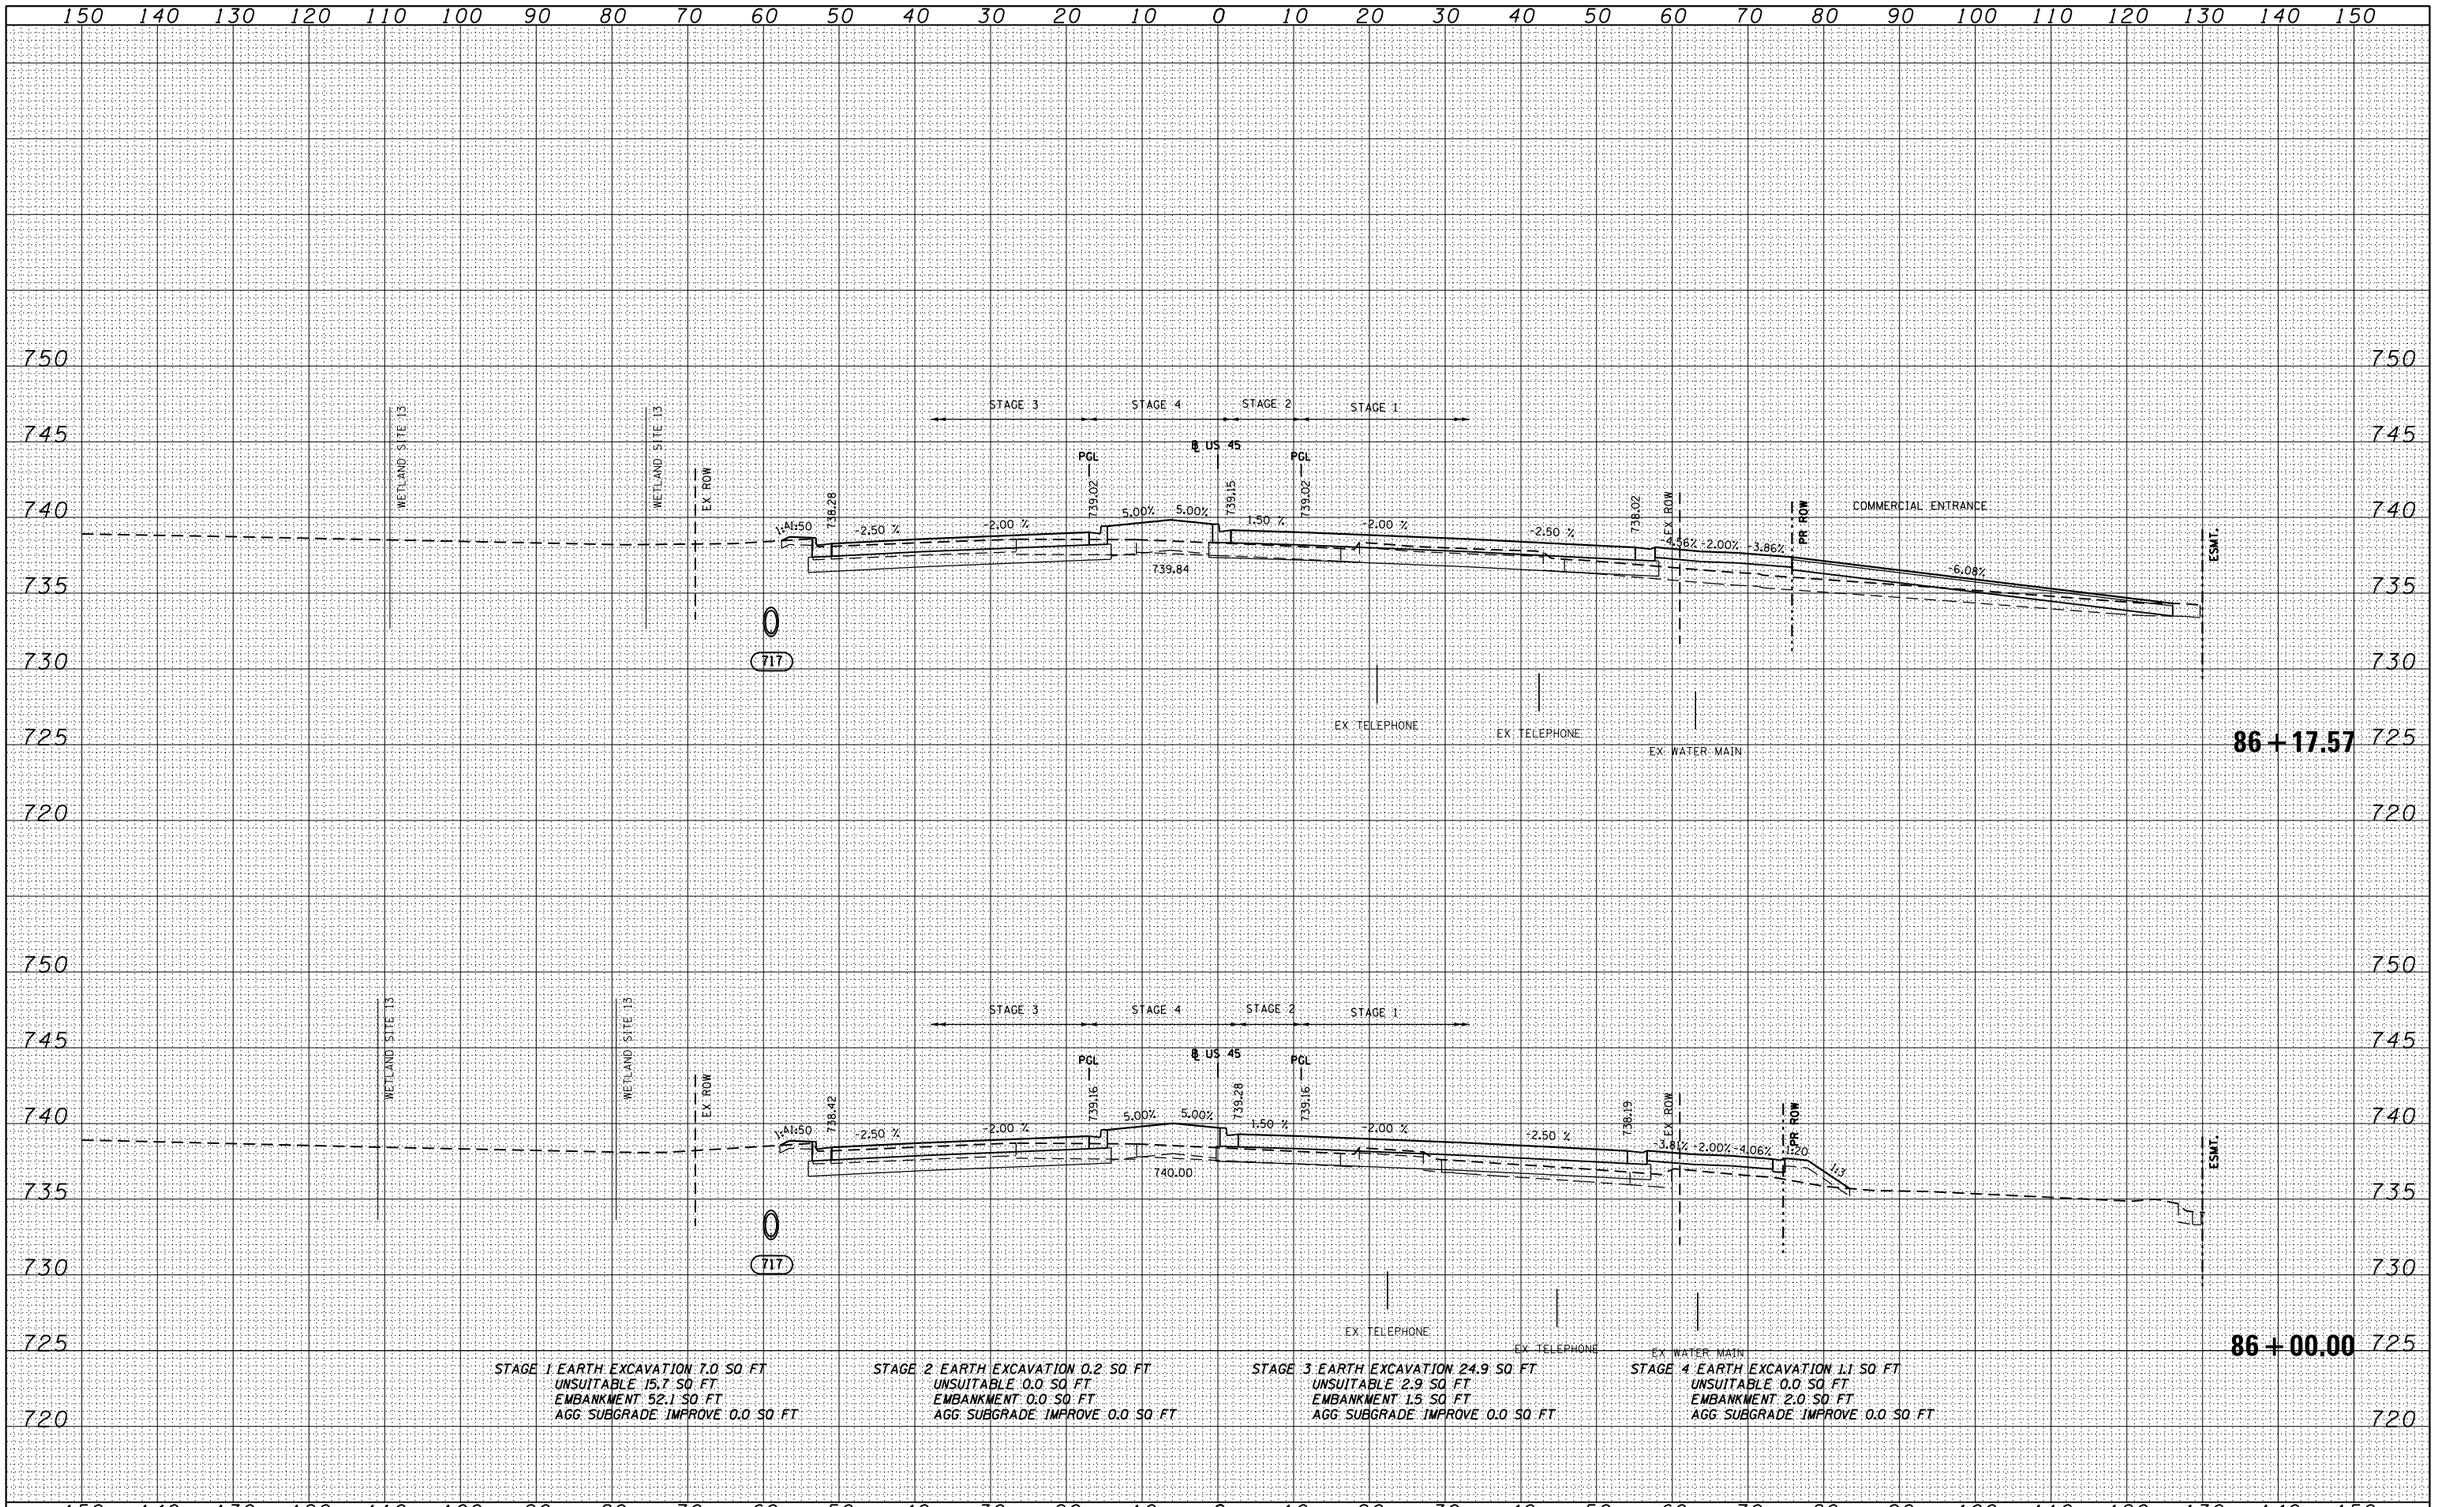

FINAL SURVEY — NOTE BOOK — NO.

	BY	DATE
SURVEYED		
PLOTTED		
TEMPLATE		
AREAS		
AREAS CHECKED		

ORIGINAL SURVEY — NOTE BOOK — NO.

	BY	DATE
SURVEYED		
PLOTTED		
TEMPLATE		
AREAS		
AREAS CHECKED		

URS
100 S.WACKER DR.
SUITE 1500
CHICAGO IL.60606
TEL (312)939-1000
FAX (312)939-4198

FILE NAME = D160F05-SHT-XSSHT01.dgn	USER NAME = Anthony.Plutz	DESIGNED - BFH	REVISED -
		DRAWN - BFH	REVISED -
	PLOT SCALE = 20.0000 ' / in.	CHECKED - EJG	REVISED -
	PLOT DATE = 3/9/2013	DATE - 03/13/13	REVISED -

STATE OF ILLINOIS
DEPARTMENT OF TRANSPORTATION

US 45 CROSS SECTIONS
—
SCALE:1"=10'H;1"=5'V | SHEET NO. 67 OF 147 SHEETS | STA. 86+00.00 | TO STA. 86+17.57

F.A.P RTE.	SECTION	COUNTY	TOTAL SHEETS	SHEET NO.
330	103R-3	COOK	932	804
	XS-US45-67	CONTRACT NO. 60F05		
	ILLINOIS FED. AID PROJECT			