150 140 130 120 110 100 90 80 70 60 50 40 30 20 10 0 10 20 30 40 50 60 70 80 90 100 110 120 130 140 150

740 735 730 725 720 715 710

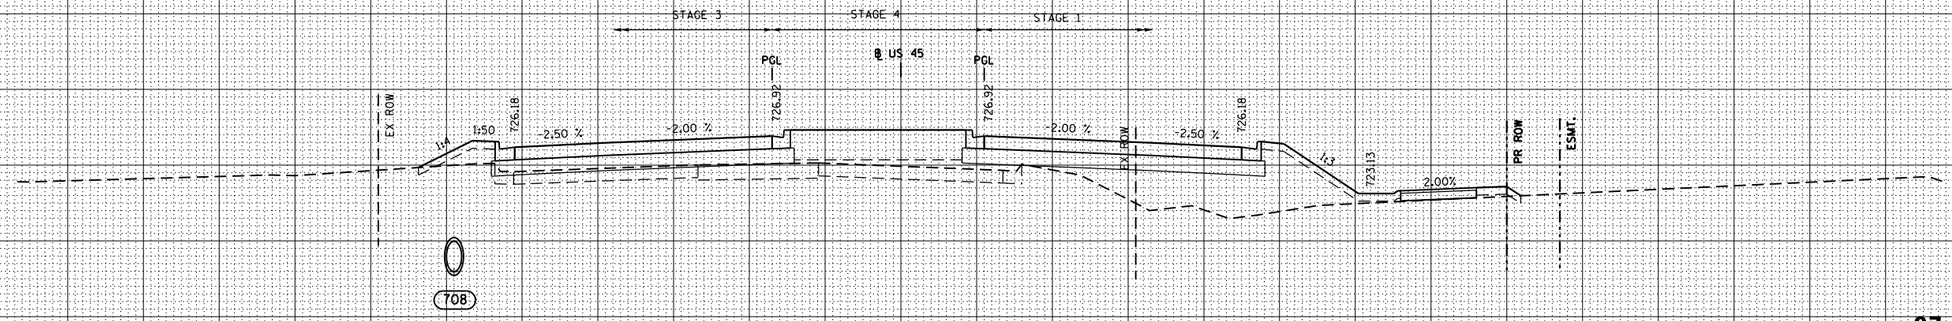

97 + 00.00

STAGE 1 EARTH EXCAVATION 0.0 SQ FT
UNSUITABLE 43.9 SQ FT
EMBANKMENT 136.0 SQ FT
AGG SUBGRADE IMPROVE 0.0 SQ FT

STAGE 2 EARTH EXCAVATION 0.0 SQ FT
UNSUITABLE 0.0 SQ FT
EMBANKMENT 0.0 SQ FT
AGG SUBGRADE IMPROVE 0.0 SQ FT

STAGE 3 EARTH EXCAVATION 0.1 SQ FT
UNSUITABLE 6.7 SQ FT
EMBANKMENT 38.0 SQ FT
AGG SUBGRADE IMPROVE 0.0 SQ FT

STAGE 4 EARTH EXCAVATION 0.0 SQ FT
UNSUITABLE 0.0 SQ FT
EMBANKMENT 34.0 SQ FT
AGG SUBGRADE IMPROVE 0.0 SQ FT

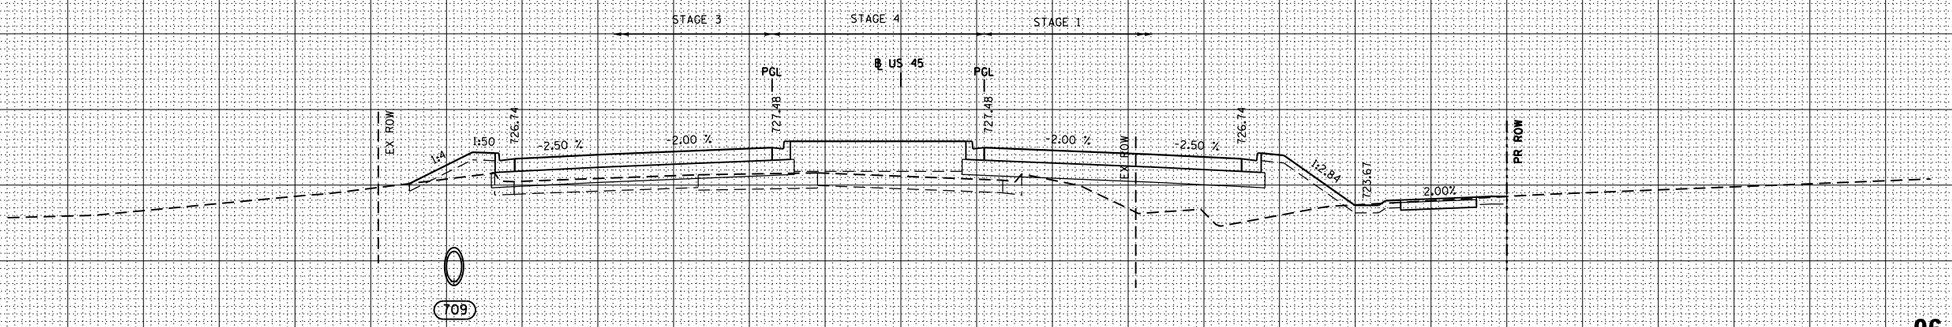

96 + 50.00

STAGE 1 EARTH EXCAVATION 0.0 SQ FT
UNSUITABLE 42.7 SQ FT
EMBANKMENT 105.7 SQ FT
AGG SUBGRADE IMPROVE 0.0 SQ FT

STAGE 2 EARTH EXCAVATION 0.0 SQ FT
UNSUITABLE 0.0 SQ FT
EMBANKMENT 0.0 SQ FT
AGG SUBGRADE IMPROVE 0.0 SQ FT

STAGE 3 EARTH EXCAVATION 0.1 SQ FT
UNSUITABLE 7.5 SQ FT
EMBANKMENT 35.5 SQ FT
AGG SUBGRADE IMPROVE 0.0 SQ FT

STAGE 4 EARTH EXCAVATION 0.0 SQ FT
UNSUITABLE 0.0 SQ FT
EMBANKMENT 30.7 SQ FT
AGG SUBGRADE IMPROVE 0.0 SQ FT

150 140 130 120 110 100 90 80 70 60 50 40 30 20 10 0 10 20 30 40 50 60 70 80 90 100 110 120 130 140 150

NO.	NOTE BOOK	DATE
FINAL SURVEY	SURVEYED	
	PLOTTED	
	TEMPLATE	
	AREAS	
	AREAS CHECKED	
	BY	

NO.	NOTE BOOK	DATE
ORIGINAL SURVEY	SURVEYED	
	PLOTTED	
	TEMPLATE	
	AREAS	
	AREAS CHECKED	
	BY	

URS
100 S.WACKER DR.
SUITE 500
CHICAGO IL60606
TEL (312)939-1000
FAX (312)939-4198

FILE NAME = D162F05-SHT-XSSHT01.dgn	USER NAME = Anthony.Plutz	DESIGNED - BFH	REVISED -
		DRAWN - BFH	REVISED -
	PLOT SCALE = 20.0000 ' / in.	CHECKED - EJG	REVISED -
	PLOT DATE = 3/9/2013	DATE - 03/13/13	REVISED -

STATE OF ILLINOIS
DEPARTMENT OF TRANSPORTATION

US 45 CROSS SECTIONS
–

SCALE: 1"=10'H; 1"=5'V | SHEET NO. 77 OF 147 SHEETS | STA. 96+50.00 | TO STA. 97+00.00

F.A.P RTE.	SECTION	COUNTY	TOTAL SHEETS	SHEET NO.
330	103R-3	COOK	932	814
	XS-US45-77	CONTRACT NO. 60F05		
	ILLINOIS FED. AID PROJECT			