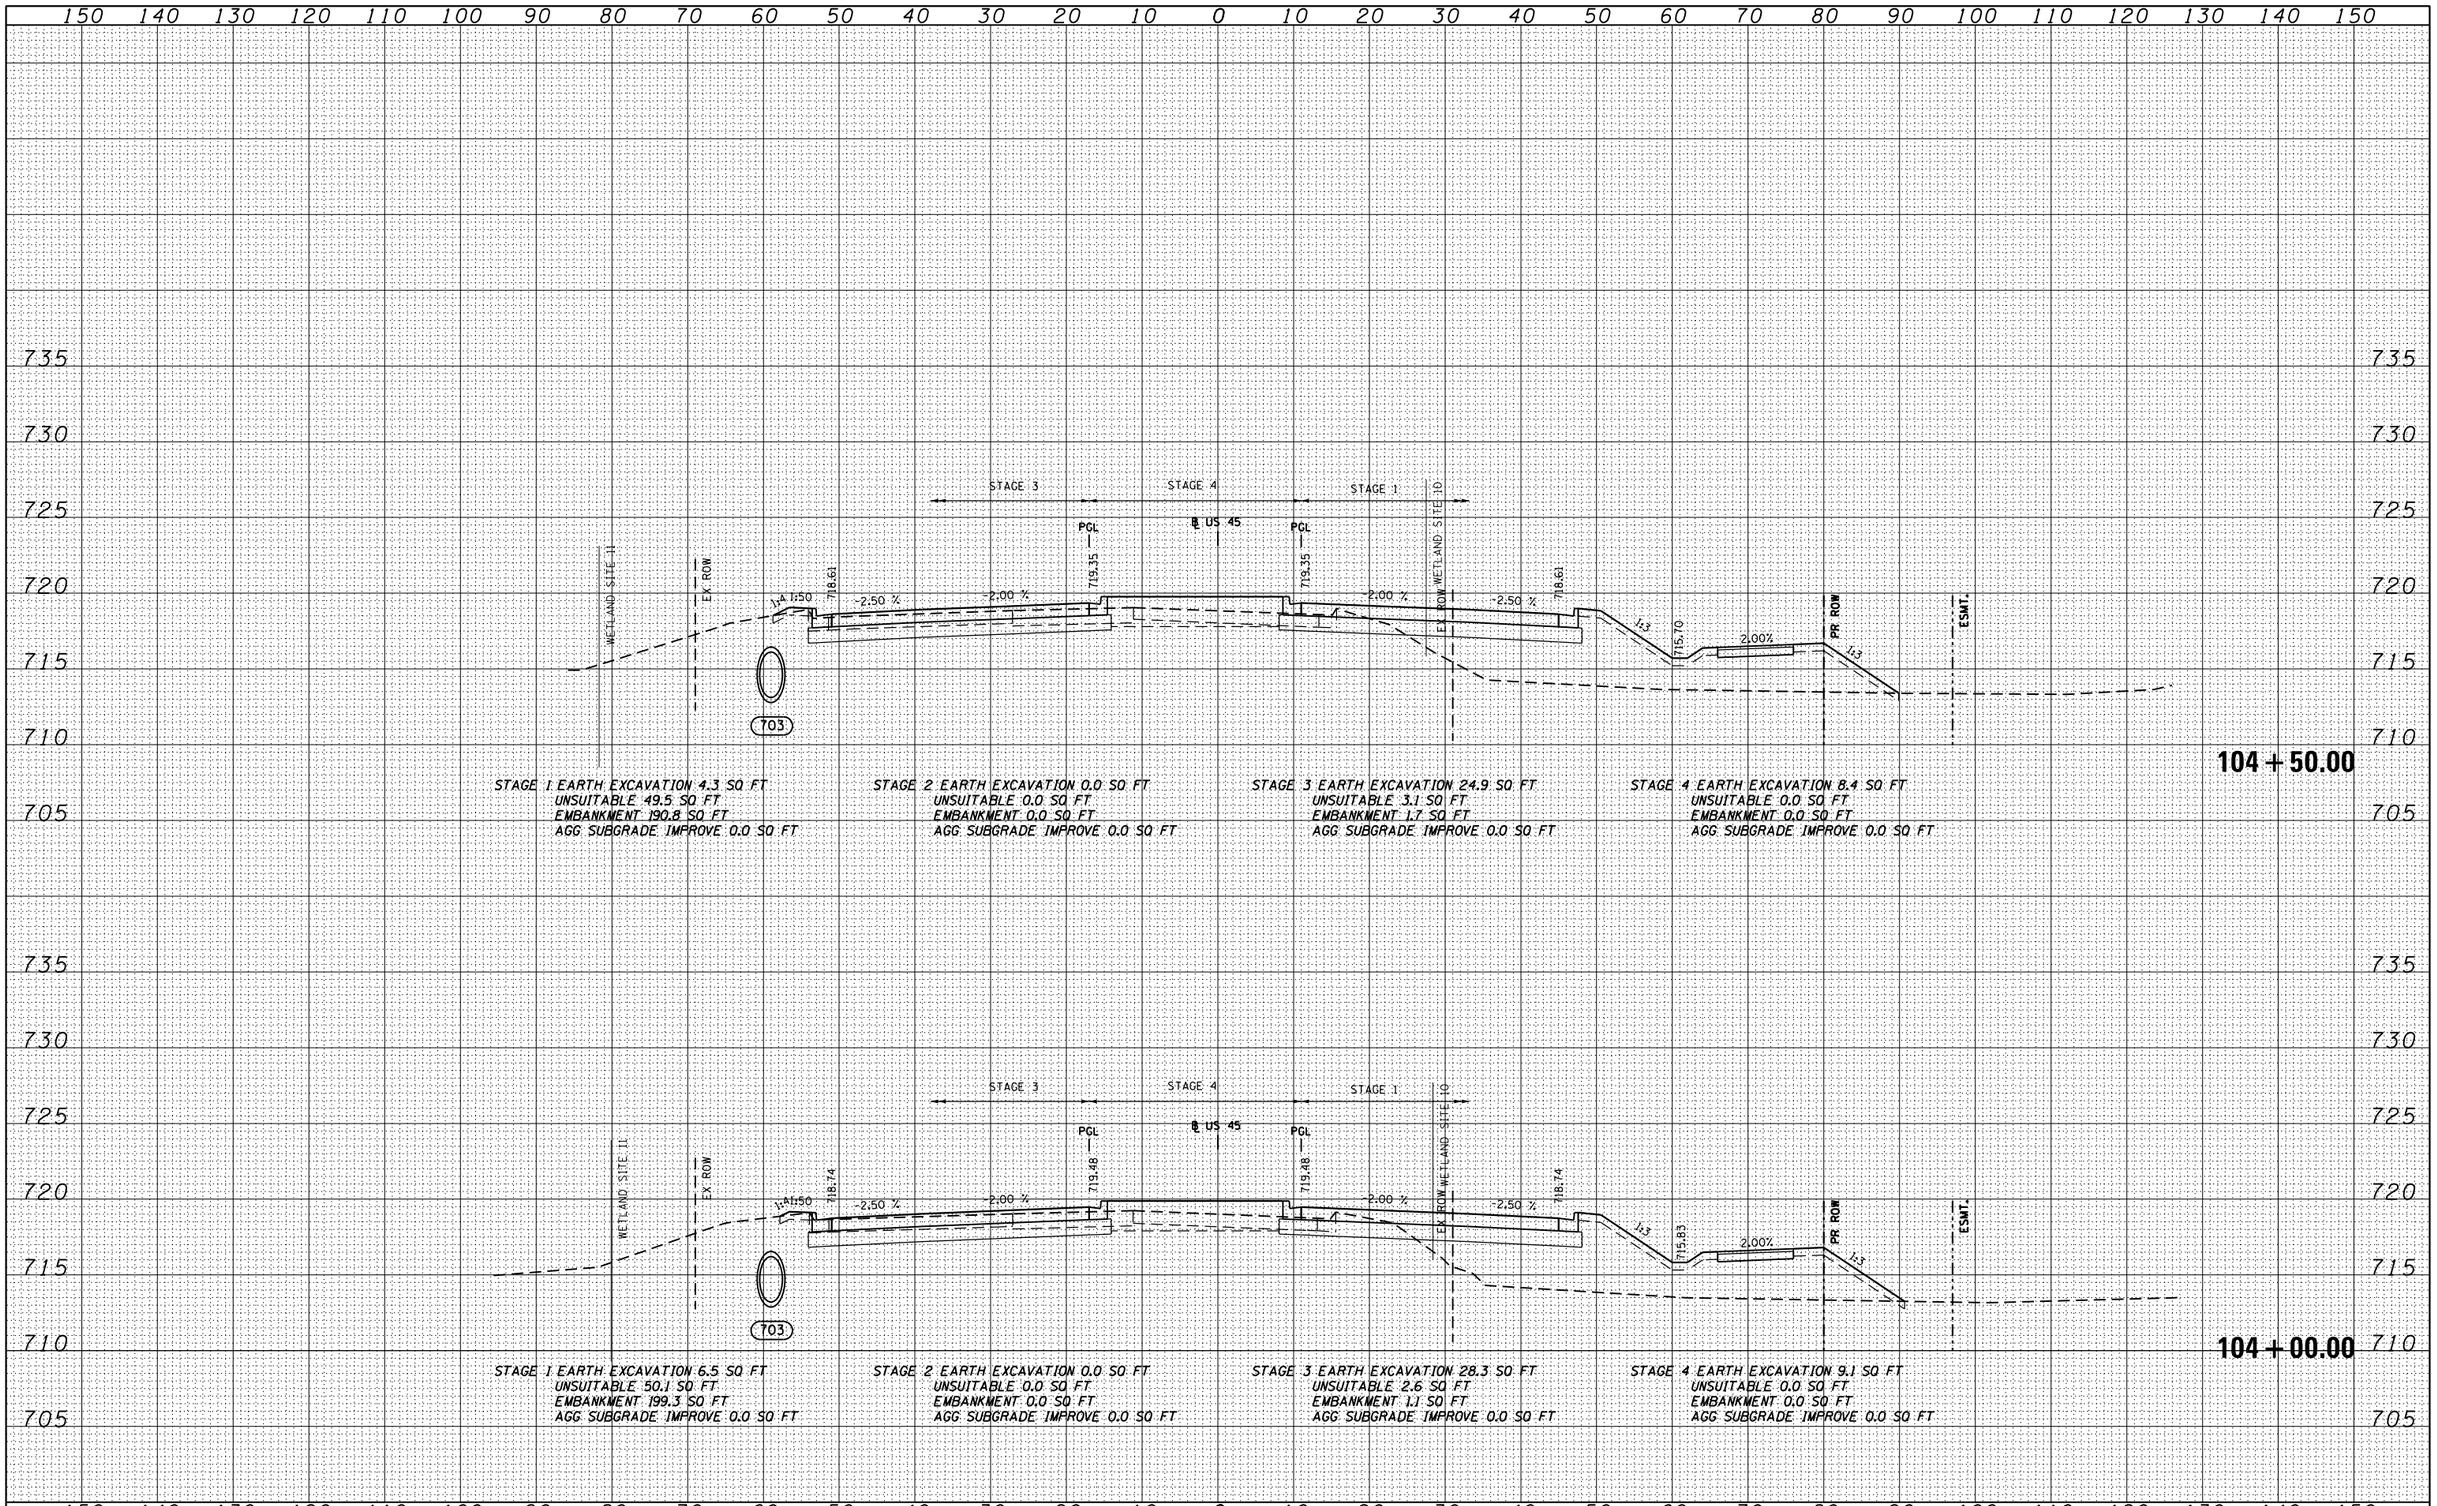

FINAL SURVEY

NO.	NOTE BOOK	DATE
	SURVEYED	BY
	PLOTTED	
	TEMPLATE	
	AREAS	
	AREAS CHECKED	

ORIGINAL SURVEY

NO.	NOTE BOOK	DATE
	SURVEYED	BY
	PLOTTED	
	TEMPLATE	
	AREAS	
	AREAS CHECKED	

URS
100 S.WACKER DR.
SUITE 500
CHICAGO, IL 60606
TEL (312)-939-1000
FAX (312)-939-4198

FILE NAME = D160F05-SHT-XSSHT01.dgn	USER NAME = Anthony.Plutz	DESIGNED - BFH	REVISED -
		DRAWN - BFH	REVISED -
	PLOT SCALE = 20.0000 ' / in.	CHECKED - EJG	REVISED -
	PLOT DATE = 3/9/2013	DATE - 03/13/13	REVISED -

STATE OF ILLINOIS
DEPARTMENT OF TRANSPORTATION

US 45 CROSS SECTIONS
–
SCALE: 1"=10'H; 1"=5'V | SHEET NO. 84 OF 147 SHEETS | STA. 104+00.00 TO STA. 104+50.00

F.A.P RTE.	SECTION	COUNTY	TOTAL SHEETS	SHEET NO.
330	103R-3	COOK	932	821
	XS-US45-84	CONTRACT NO. 60F05		
	ILLINOIS FED. AID PROJECT			