150 140 130 120 110 100 90 80 70 60 50 40 30 20 10 0 10 20 30 40 50 60 70 80 90 100 110 120 130 140 150

730 725 720 715 710 705 700

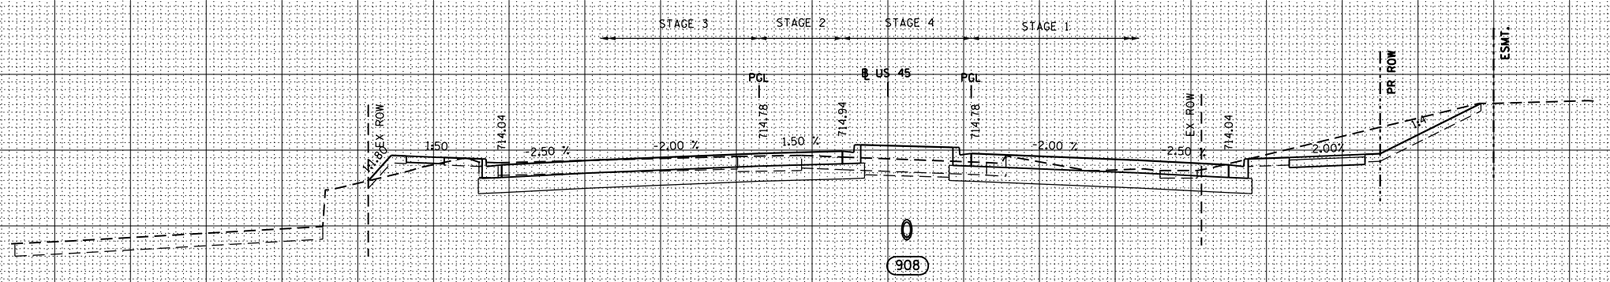

118 + 00.00

STAGE 1 EARTH EXCAVATION 50.7 SQ FT
UNSUITABLE 38.5 SQ FT
EMBANKMENT 0.2 SQ FT
AGG SUBGRADE IMPROVE 0.0 SQ FT

STAGE 2 EARTH EXCAVATION 7.4 SQ FT
UNSUITABLE 0.0 SQ FT
EMBANKMENT 0.0 SQ FT
AGG SUBGRADE IMPROVE 0.0 SQ FT

STAGE 3 EARTH EXCAVATION 35.9 SQ FT
UNSUITABLE 9.7 SQ FT
EMBANKMENT 10.9 SQ FT
AGG SUBGRADE IMPROVE 0.0 SQ FT

STAGE 4 EARTH EXCAVATION 5.8 SQ FT
UNSUITABLE 0.0 SQ FT
EMBANKMENT 0.0 SQ FT
AGG SUBGRADE IMPROVE 0.0 SQ FT

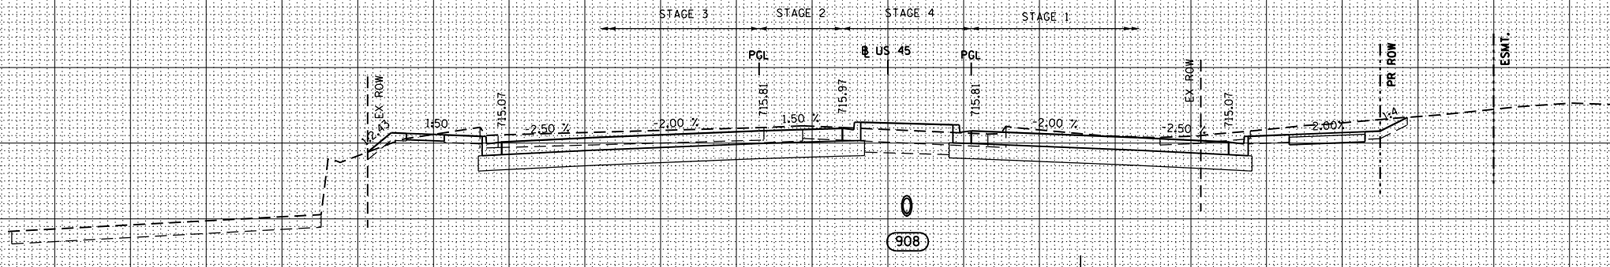

117 + 50.00

STAGE 1 EARTH EXCAVATION 60.6 SQ FT
UNSUITABLE 27.4 SQ FT
EMBANKMENT 0.1 SQ FT
AGG SUBGRADE IMPROVE 0.0 SQ FT

STAGE 2 EARTH EXCAVATION 12.3 SQ FT
UNSUITABLE 0.0 SQ FT
EMBANKMENT 0.0 SQ FT
AGG SUBGRADE IMPROVE 0.0 SQ FT

STAGE 3 EARTH EXCAVATION 50.5 SQ FT
UNSUITABLE 9.9 SQ FT
EMBANKMENT 4.7 SQ FT
AGG SUBGRADE IMPROVE 0.0 SQ FT

STAGE 4 EARTH EXCAVATION 13.0 SQ FT
UNSUITABLE 0.0 SQ FT
EMBANKMENT 0.0 SQ FT
AGG SUBGRADE IMPROVE 0.0 SQ FT

150 140 130 120 110 100 90 80 70 60 50 40 30 20 10 0 10 20 30 40 50 60 70 80 90 100 110 120 130 140 150

NO.	NOTE BOOK	ORIGINAL SURVEY	BY	DATE
	AREAS			
	TEMPLATE			
	PLOTTED			
	SURVEYED			
	AREAS CHECKED			

NO.	NOTE BOOK	FINAL SURVEY	BY	DATE
	AREAS			
	TEMPLATE			
	PLOTTED			
	SURVEYED			
	AREAS CHECKED			

URS
100 S.WACKER DR.
SUITE 1500
CHICAGO IL.60606
TEL (312)939-1000
FAX (312)939-4198

FILE NAME = D160F05-SHT-XSSHT01.dgn	USER NAME = Anthony.Plutz	DESIGNED - BFH	REVISED -
		DRAWN - BFH	REVISED -
	PLOT SCALE = 20.0000 ' / in.	CHECKED - EJG	REVISED -
	PLOT DATE = 3/9/2013	DATE - 03/13/13	REVISED -

STATE OF ILLINOIS
DEPARTMENT OF TRANSPORTATION

US 45 CROSS SECTIONS
–

SCALE:1"=10'H;1"=5'V | SHEET NO. 96 OF 147 SHEETS | STA. 117+50.00 | TO STA. 118+00.00

F.A.P RTE.	SECTION	COUNTY	TOTAL SHEETS	SHEET NO.
330	103R-3	COOK	932	833
	XS-US45-96	CONTRACT NO. 60F05		
	ILLINOIS FED. AID PROJECT			