FINAL SURVEY	NOTE BOOK	NO.
SURVEYED		
PLOTTED		
TEMPLATE		
AREAS		
AREAS CHECKED		

BY	DATE

ORIGINAL SURVEY	NOTE BOOK	NO.
SURVEYED		
PLOTTED		
TEMPLATE		
AREAS		
AREAS CHECKED		

BY	DATE

URS
100 S.WACKER DR.
SUITE 500
CHICAGO IL.60606
TEL (312)939-1000
FAX (312)939-4198

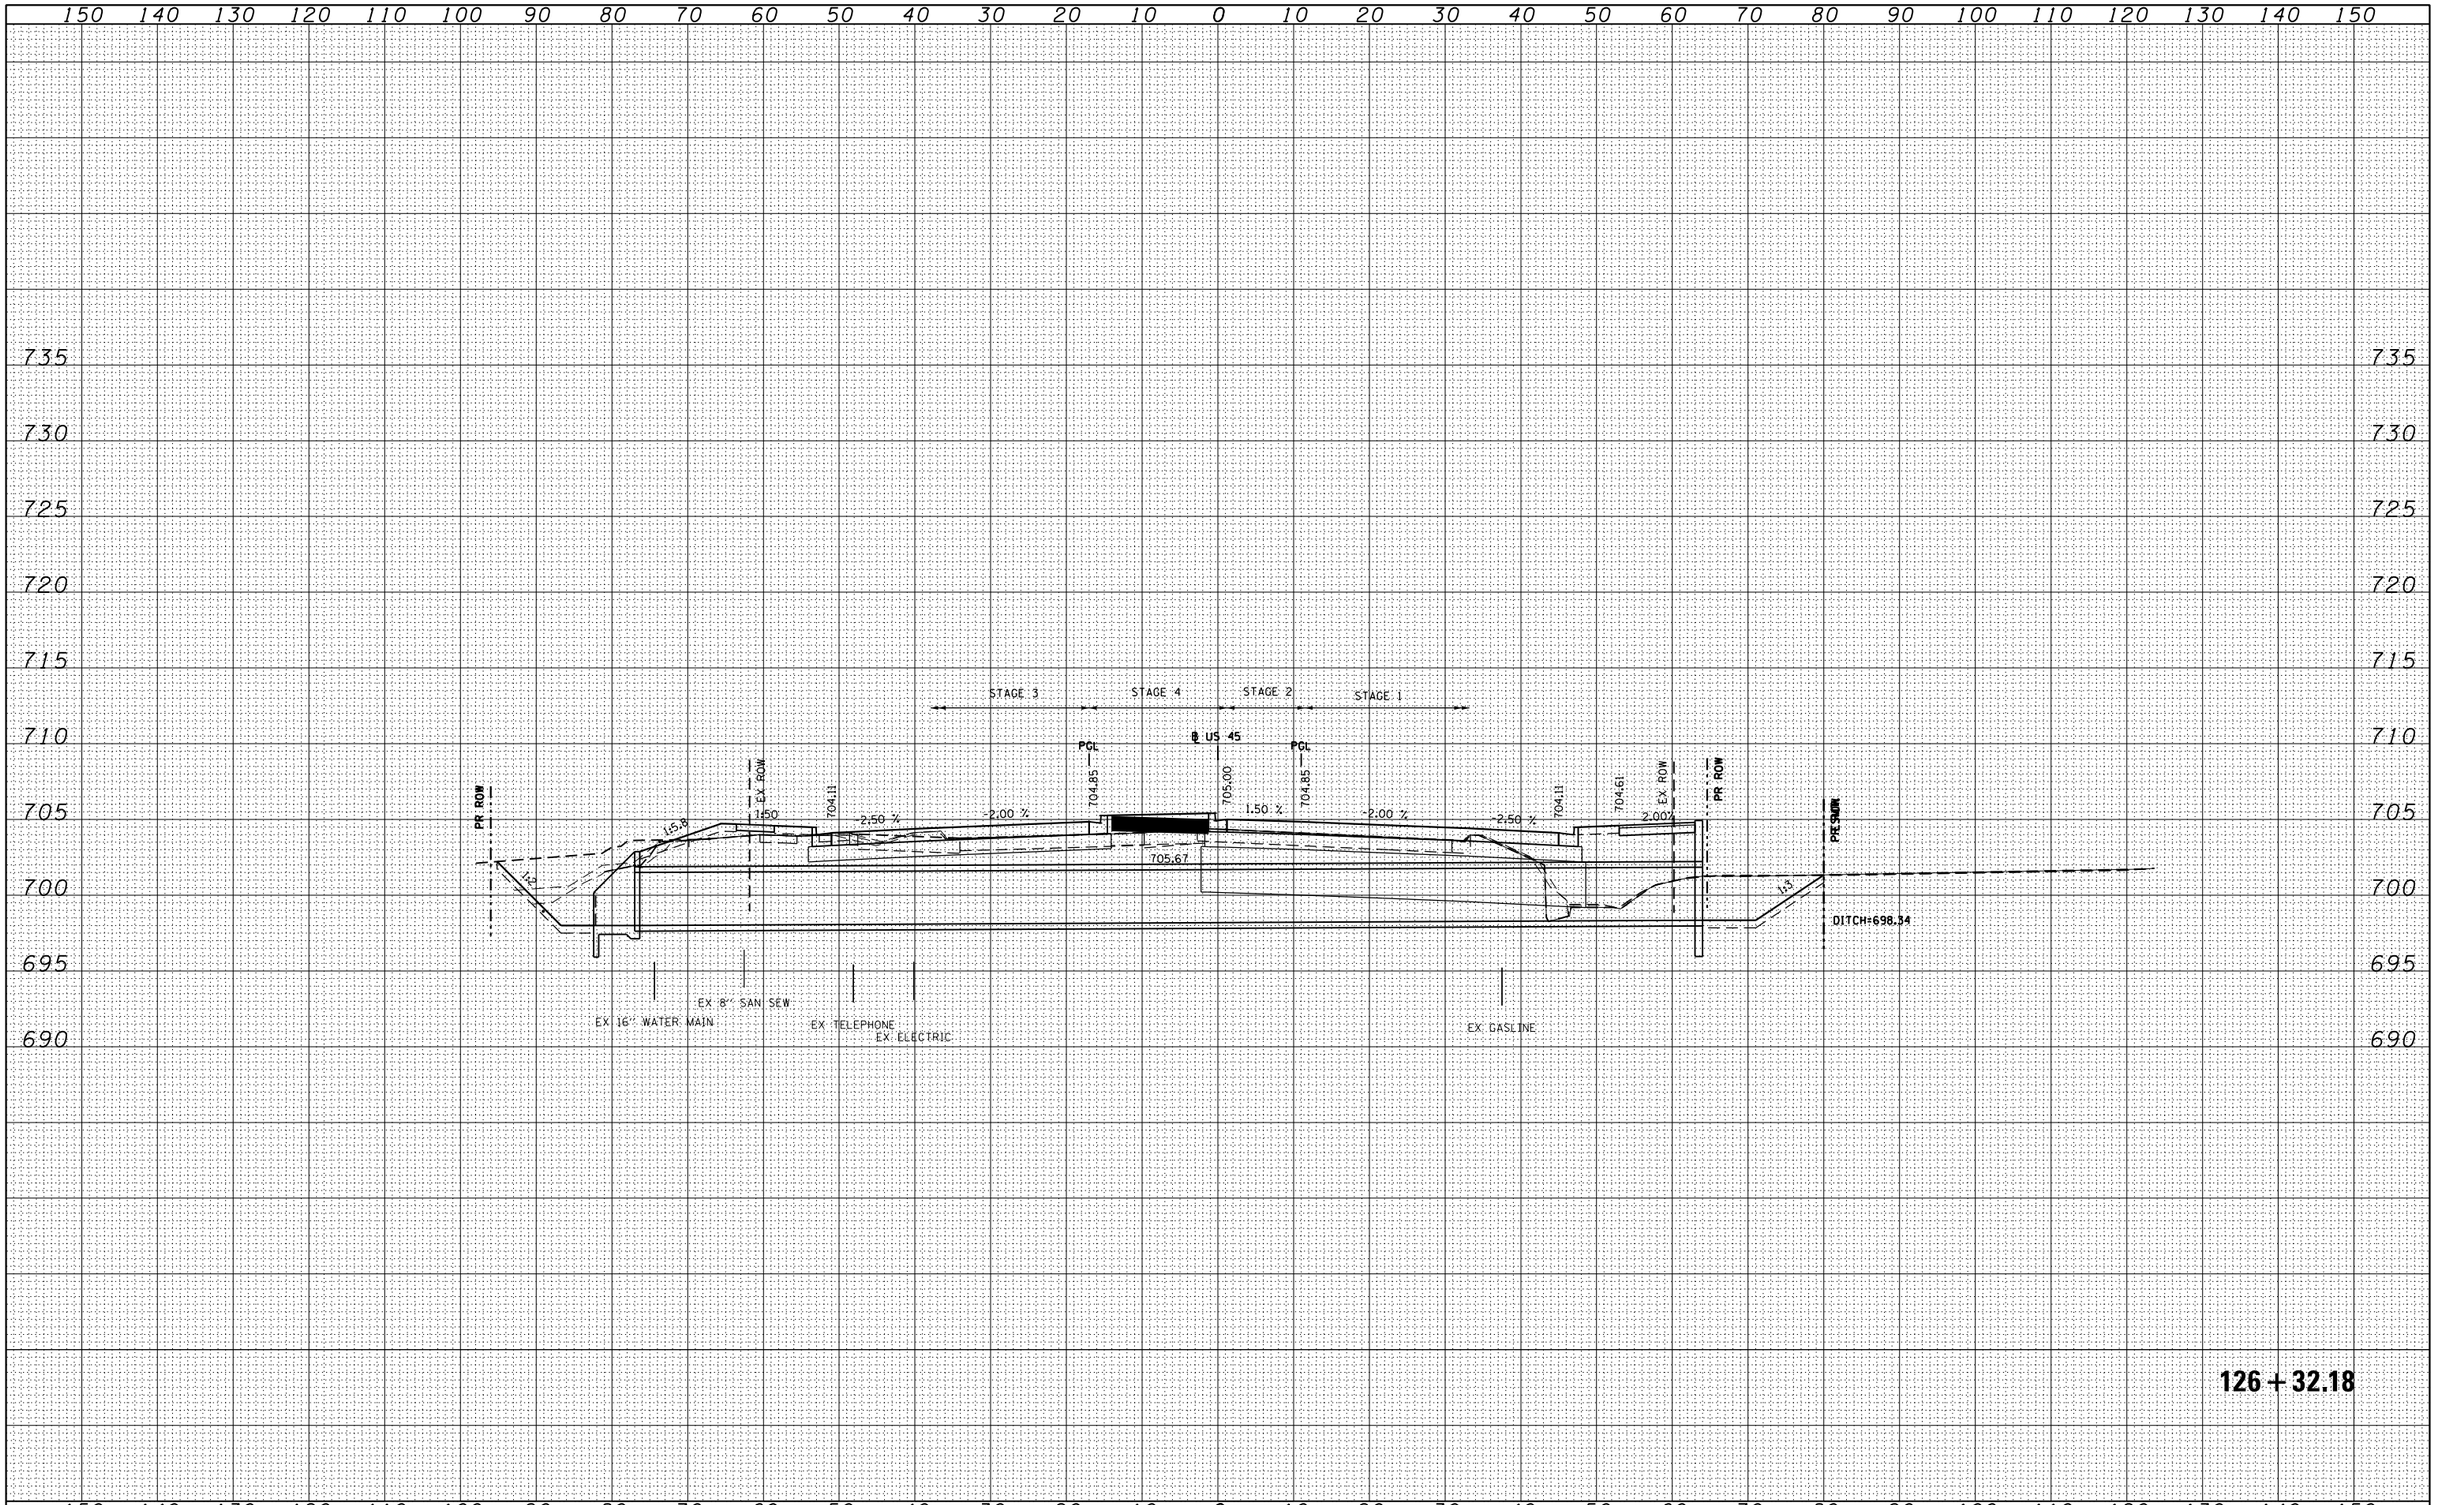

126 + 32.18

FILE NAME = D162F05-SHT-XSSHT01.dgn	USER NAME = Anthony.Plutz	DESIGNED - BFH	REVISED -
		DRAWN - BFH	REVISED -
	PLOT SCALE = 20.0000 ' / in.	CHECKED - EJG	REVISED -
	PLOT DATE = 3/9/2013	DATE - 03/13/13	REVISED -

STATE OF ILLINOIS
DEPARTMENT OF TRANSPORTATION

US 45 CROSS SECTIONS
–

SCALE: 1"=10'H; 1"=5'V | SHEET NO. 106 OF 147 SHEETS | STA. 126+32.18 | TO STA. 126+32.18

F.A.P RTE.	SECTION	COUNTY	TOTAL SHEETS	SHEET NO.
330	103R-3	COOK	932	843
	XS-US45-106	CONTRACT NO. 60F05		
	ILLINOIS FED. AID PROJECT			