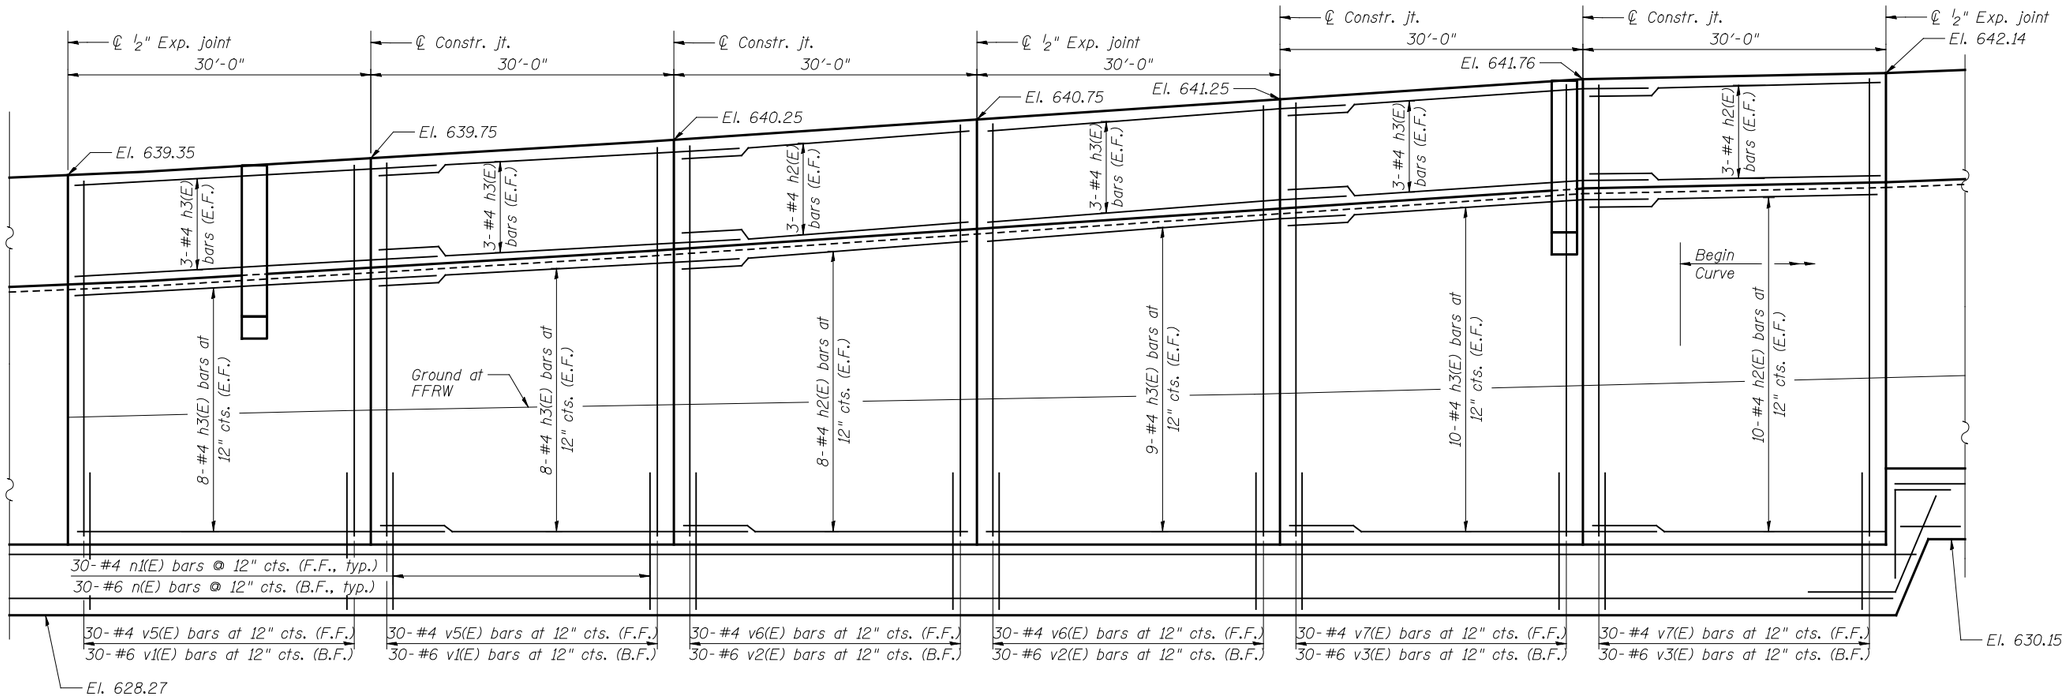

ELEVATION

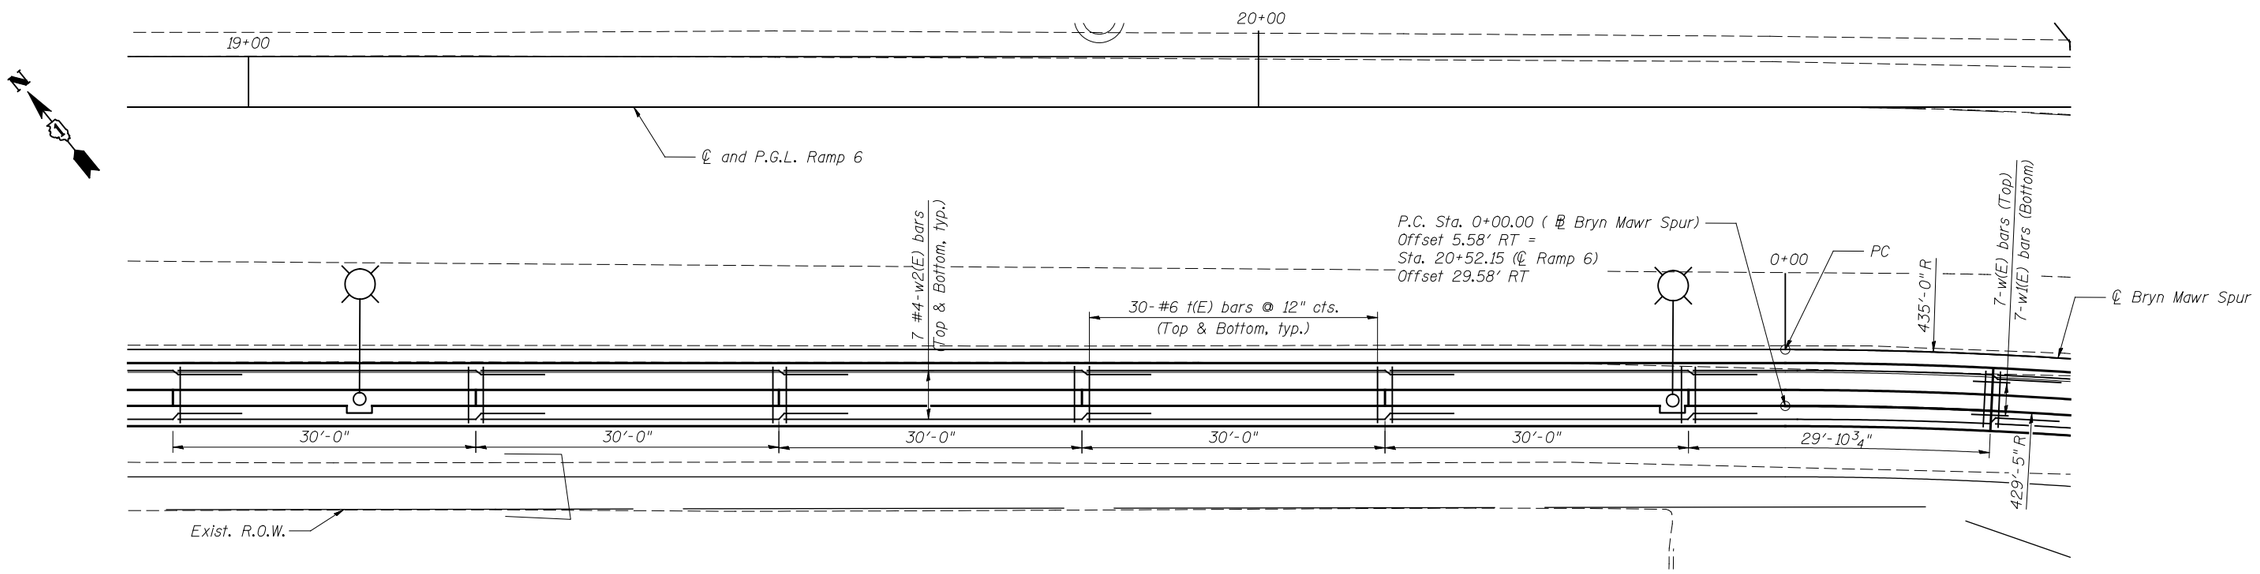

PLAN

PATRICK ENGINEERING INC. 4970 VARSITY DRIVE LISLE, IL 60532 patrickengineering.com	USER NAME =	DESIGNED - AD	REVISED
		DRAWN - AD	REVISED
	PLOT SCALE =	CHECKED - AY	REVISED
	PLOT DATE =	DATE - 2/18/2013	REVISED

STATE OF ILLINOIS
DEPARTMENT OF TRANSPORTATION

PLAN AND ELEVATION 3
RETAINING WALL A STRUCTURE NO. 016-W004

SCALE: NONE SHEET NO. SA4 OF SA8 SHEETS

F.A.U RTE.	SECTION	COUNTY	TOTAL SHEETS	SHEET NO.
2746	16162	COOK	404	332
		CONTRACT NO. 60J14		
	ILLINOIS FED. AID PROJECT			

Q:\IDOT\21050_006_CumberlandAve\Drawings\CADD Sheets\D160J14-sht-tsl-Wall_A_PE-3.dgn