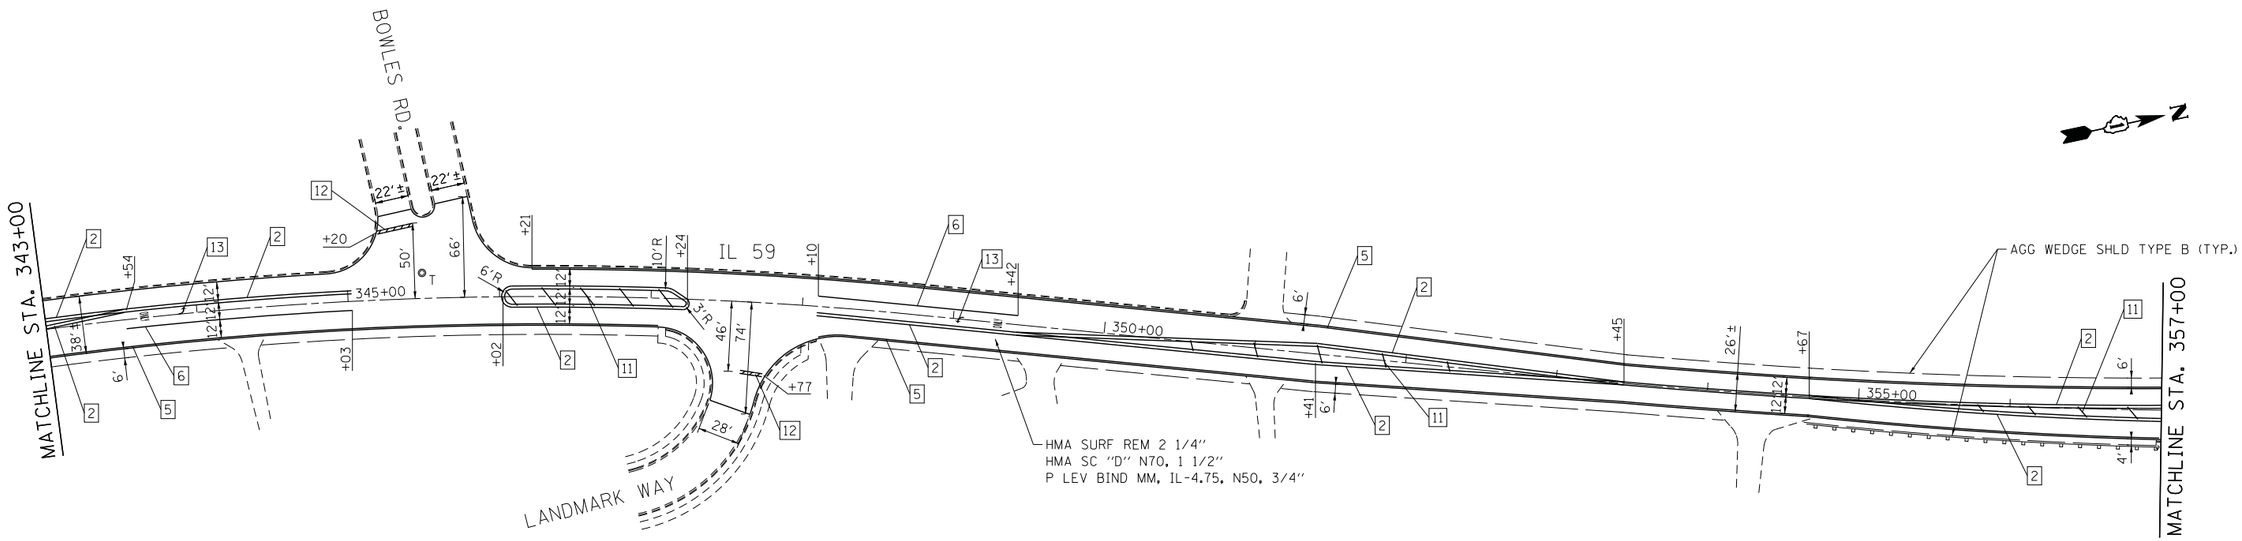

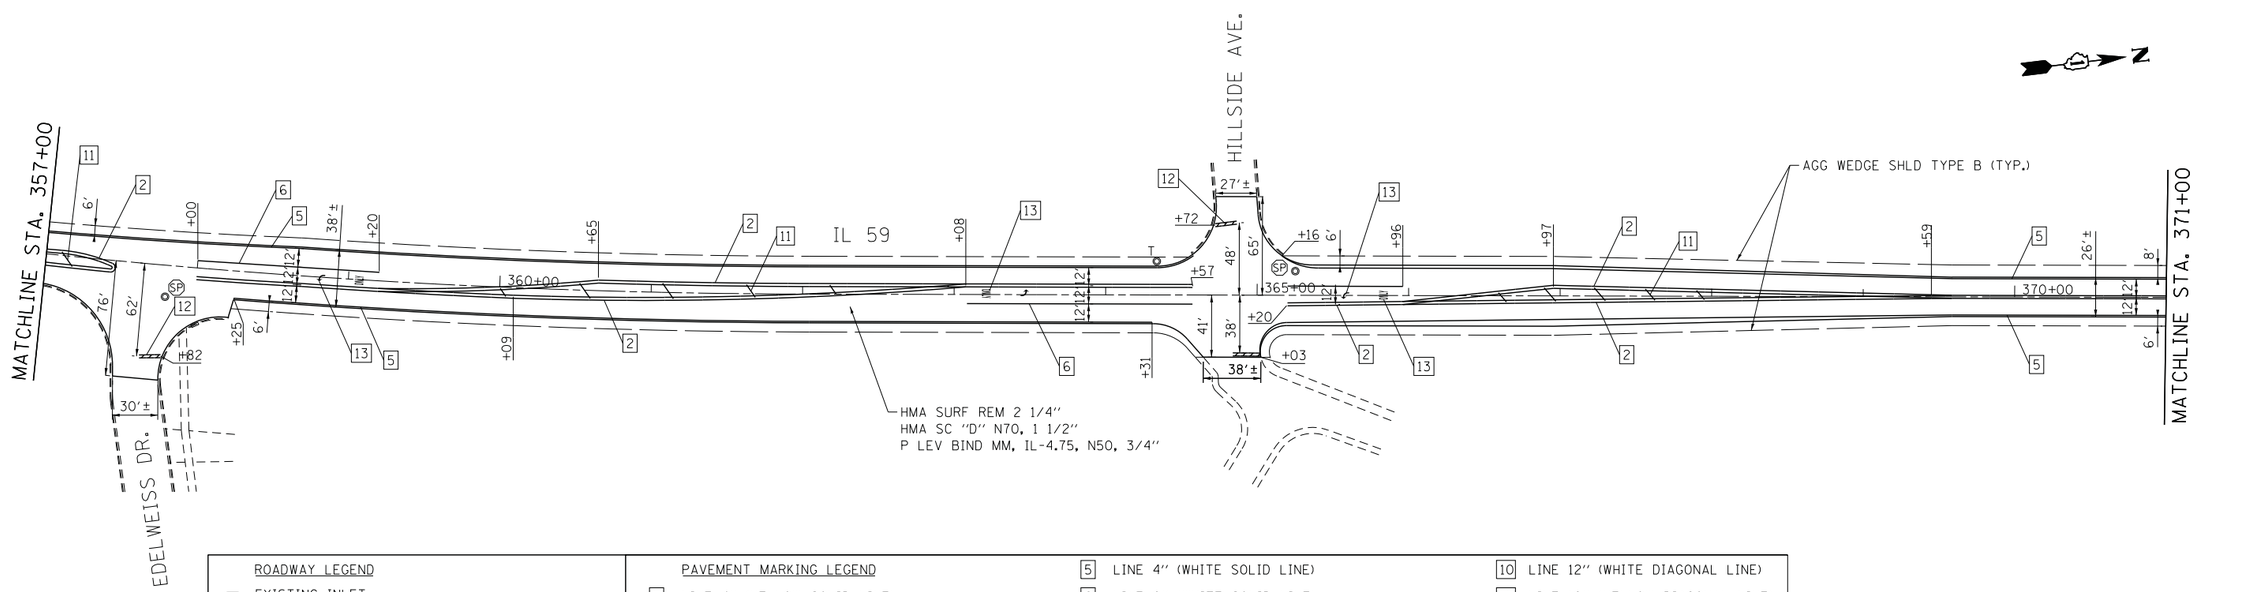

ROADWAY LEGEND

- EXISTING INLET
- EXISTING CATCH BASIN
- EXISTING MANHOLE
- T TELEPHONE (ADJUSTMENTS PERFORMED BY OTHERS)
- (SP) FRAMES AND LIDS TO BE ADJUSTED, SPECIAL

PAVEMENT MARKING LEGEND

1. LINE 4" (YELLOW SOLID LINE)
2. LINE 4" (DOUBLE YELLOW SOLID LINES)
3. LINE 4" (YELLOW - 10' DASH, 30' SKIP)
4. LINE 4" (WHITE LANE LINE - 10' DASH, 30' SKIP)
5. LINE 4" (WHITE SOLID LINE)
6. LINE 6" (WHITE SOLID LINE)
7. LINE 6" (WHITE LANE LINE - 2' DASH, 6' SKIP)
8. LINE 8" (WHITE SOLID LINE)
9. LINE 12" (WHITE SOLID LINE)
10. LINE 12" (WHITE DIAGONAL LINE)
11. LINE 12" (YELLOW DIAGONAL LINE)
12. LINE 24" (WHITE STOP BAR)
13. LETTERS AND SYMBOLS (TYP.)

NOTES:

1. ALL PAVEMENT MARKINGS SHALL BE THERMOPLASTIC UNLESS OTHERWISE SPECIFIED.
2. RAISED REFLECTIVE PAVEMENT MARKERS SHALL BE USED THROUGHOUT THE PROJECT LIMITS. SEE DISTRICT DETAIL TC-11.

50 0 50 100
SCALE IN FEET

COMPANY NAME:
PROJECT CONTACT:
CLIENT:
DATE PLOTTED: 12/19/2012 11:41:23 AM
FILE NAME: 8610019b.07-plan-05.dgn
PLOT DRIVER: pdf.plt
PEN TABLE: standard-trans.tbl

HRGreen
HRGreen.com
Illinois Professional Design Firm
184-001322

USER NAME = spernal	DESIGNED - CMH	REVISED -	
	DRAWN - SMP	REVISED -	
PLOT SCALE = 1" = 50'	CHECKED - TEH	REVISED -	
PLOT DATE = 12/19/2012	DATE - 12/18/2012	REVISED -	

STATE OF ILLINOIS
DEPARTMENT OF TRANSPORTATION

ROADWAY AND PAVEMENT MARKING PLAN
ILLINOIS ROUTE 59 (HIGHWOODS DR. TO IL RTE. 173)

SCALE: 1" = 50' | SHEET NO. 5 OF 6 SHEETS | STA. 343+00 TO STA. 371+00

F.A. RTE.	SECTION	COUNTY	TOTAL SHEETS	SHEET NO.
104	105W-RS-1	LAKE	26	11
		CONTRACT NO.	60N46	

FED. ROAD DIST. NO. | ILLINOIS | FED. AID PROJECT