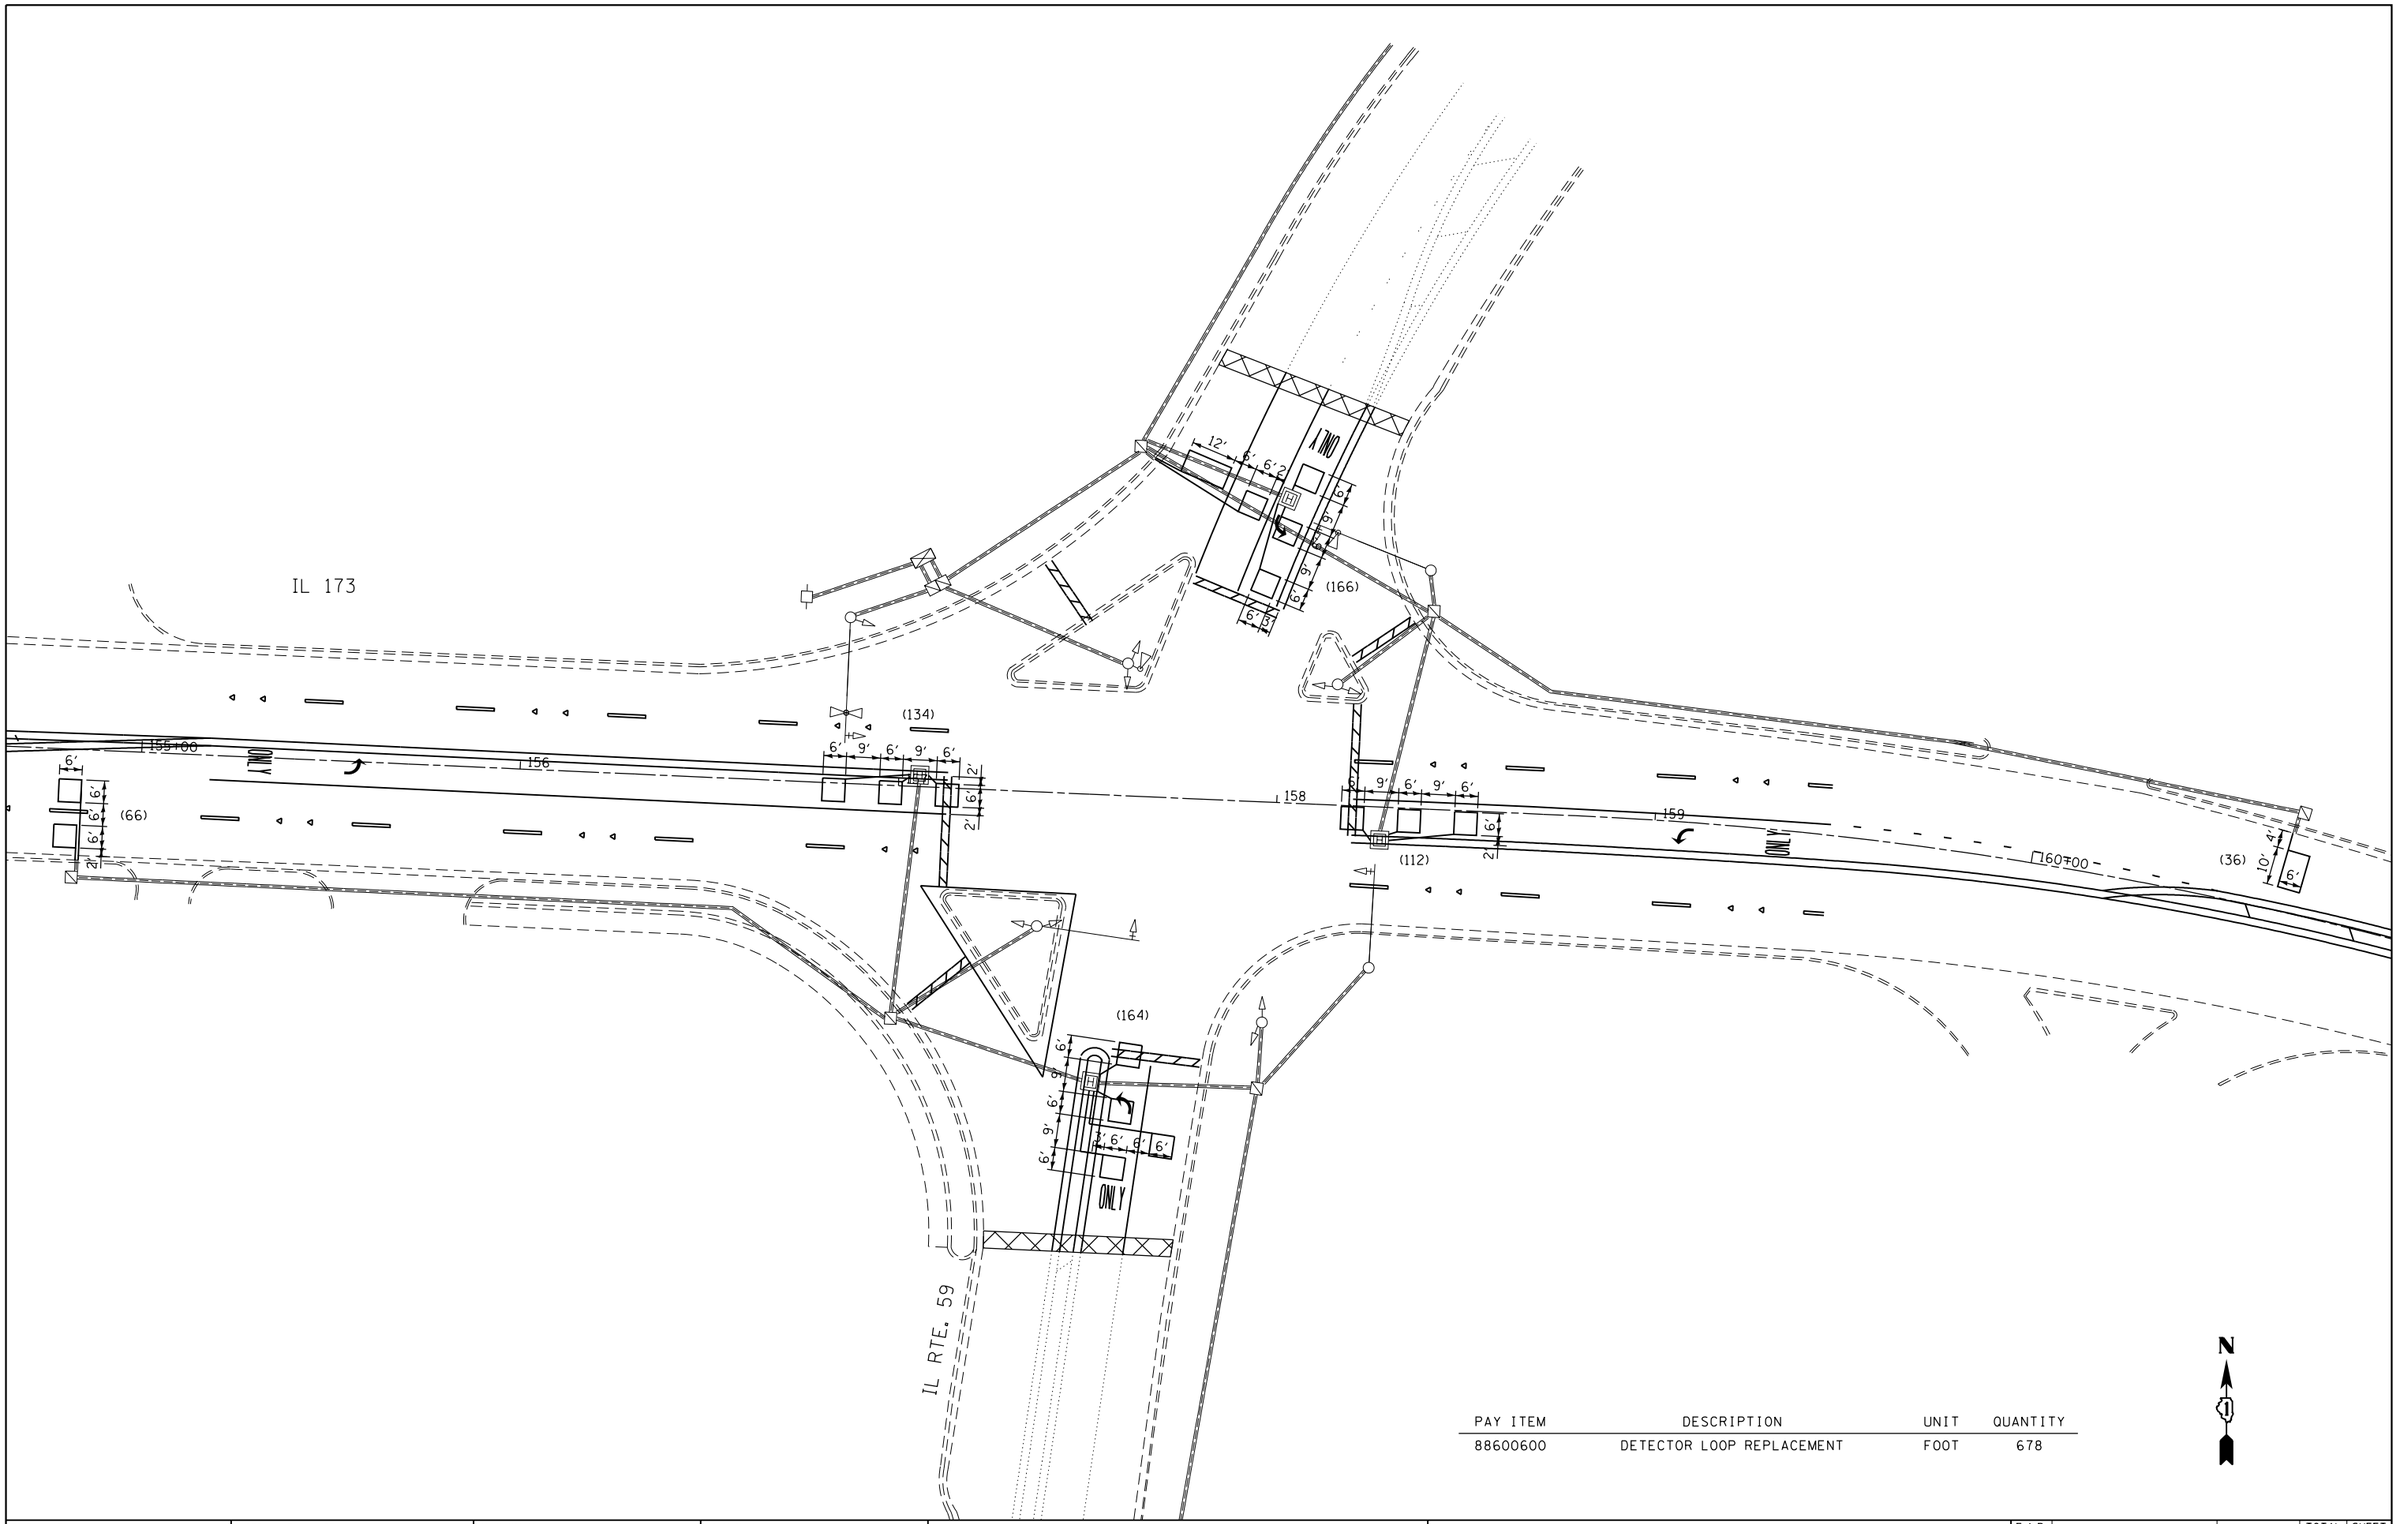

PAY ITEM	DESCRIPTION	UNIT	QUANTITY
88600600	DETECTOR LOOP REPLACEMENT	FOOT	678

FILE NAME = H:\Jobs2009\20093023-46\CAD\Site\dgn\00\D160N61-sht-TS.dgn	USER NAME = 1485	DESIGNED - EF	REVISED -
		DRAWN - EF	REVISED -
	PLOT SCALE = 40.0000 ' / in.	CHECKED - RS	REVISED -
	PLOT DATE = 12/11/2012	DATE - 12-20-2012	REVISED -

STATE OF ILLINOIS
DEPARTMENT OF TRANSPORTATION

IL 173 (ROSECRANS RD) N. ORCHARD STREET TO DEEP LAKE ROAD
TRAFFIC SIGNAL DETECTOR LOOP REPLACEMENT

SCALE: 20 | SHEET NO. 1 OF 1 SHEETS | STA. | TO STA.

F.A.P. RTE.	SECTION	COUNTY	TOTAL SHEETS	SHEET NO.
303	135-RS-3	LAKE	25	14
		CONTRACT NO. 60N61		
		ILLINOIS FED. AID PROJECT		