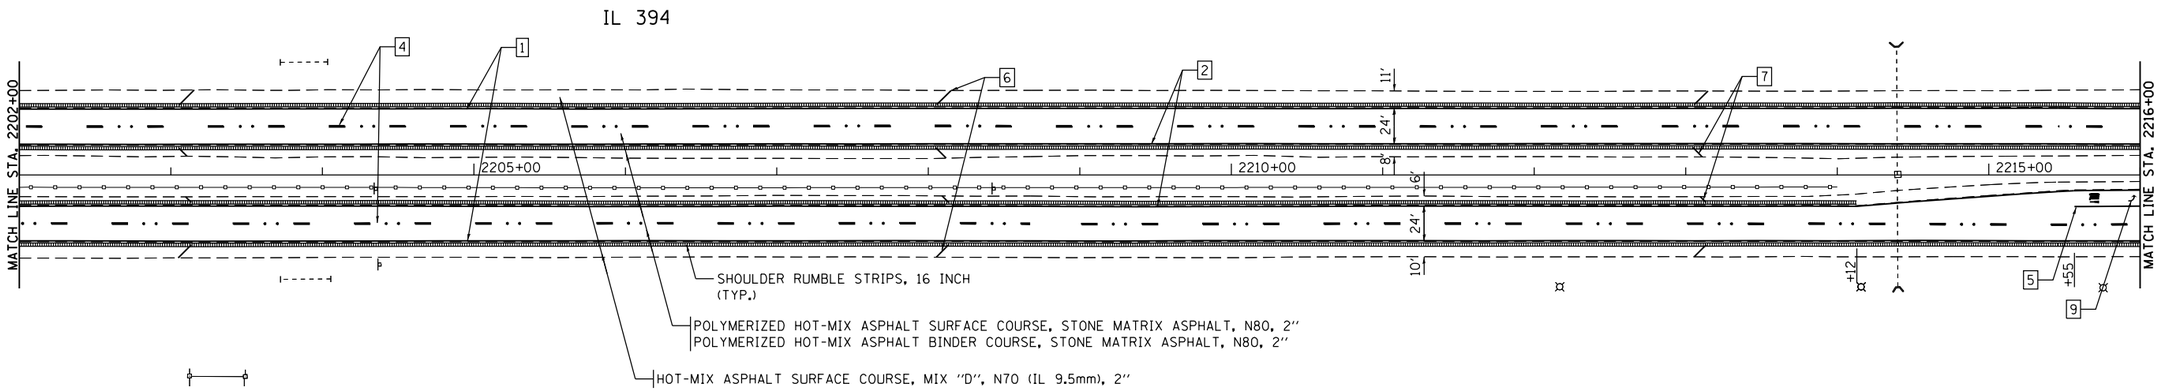

PAVEMENT MARKING LEGEND

1. THERMOPLASTIC PAVEMENT MARKING - LINE 4" WHITE SOLID
2. THERMOPLASTIC PAVEMENT MARKING - LINE 4" YELLOW SOLID
3. THERMOPLASTIC PAVEMENT MARKING - LINE 4" DOUBLE YELLOW, 2 @ 11" C-C W/ 2 AMBER 2-WAY RPM'S, 80' C-C
4. THERMOPLASTIC PAVEMENT MARKING - LINE 5" WHITE SKIP DASH 10' DASH, 30' SKIP W/2 CRYSTAL/OPAQUE RPM, 80' C-C
5. THERMOPLASTIC PAVEMENT MARKING - LINE 6" WHITE
6. THERMOPLASTIC PAVEMENT MARKING - LINE 12" WHITE @ 45 DEGREE, 500' C-C
7. THERMOPLASTIC PAVEMENT MARKING - LINE 12" YELLOW @ 45 DEGREE, 500' C-C
8. THERMOPLASTIC PAVEMENT MARKING - LINE 24" WHITE
9. THERMOPLASTIC PAVEMENT MARKING - LETTERS & SYMBOLS

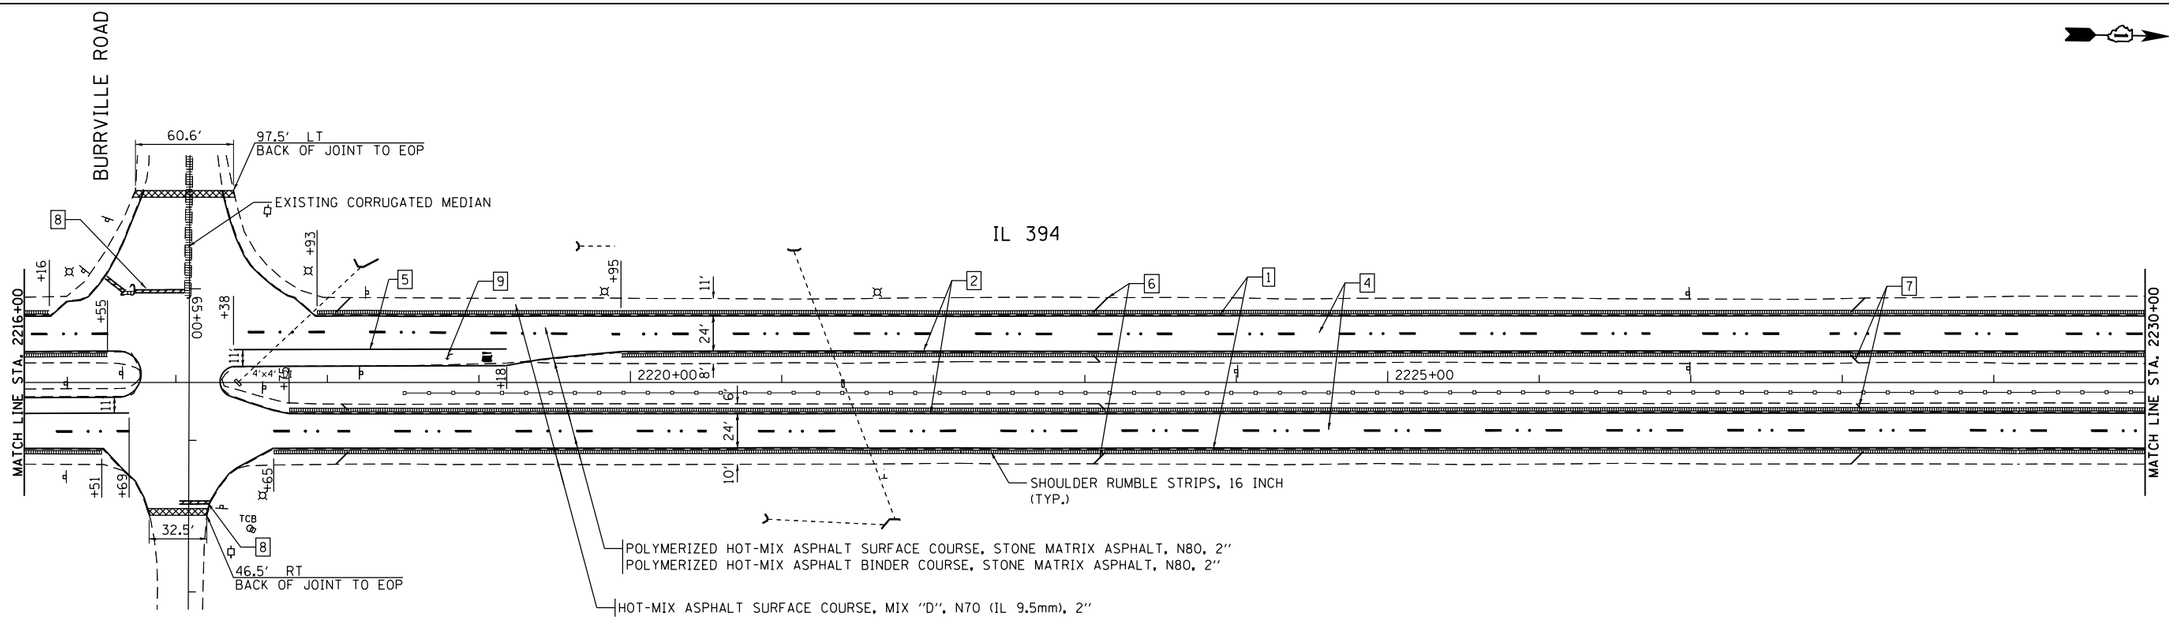

HOT-MIX ASPHALT SURFACE REMOVAL BUTT JOINT

H:\Jobs2009\20093023-47\CAD\Site\dgn\00\D160N63-sht-Plan08.dgn
12/10/2012 2:04:55 PM

GRAEF 8501 W. Higgins Road; Suite 280 Chicago, Illinois 60631 (773) 399-0112	USER NAME = 1485	DESIGNED - EF	REVISED -	STATE OF ILLINOIS DEPARTMENT OF TRANSPORTATION	IL 394 STEGER ROAD TO S. OF ELMSCOURT LANE ROADWAY AND PAVEMENT MARKING PLANS
		DRAWN - EF	REVISED -		
	PLOT SCALE = 100.0017 ' / in.	CHECKED - RS	REVISED -		
	PLOT DATE = 12/10/2012	DATE - 12-20-2012	REVISED -		SCALE: 1"=50' SHEET 8 OF 12 SHEETS STA. 2202+00 TO STA. 2230+00

F.A.P. RTE.	SECTION	COUNTY	TOTAL SHEETS	SHEET NO.
332	10A-RS-2	WILL	28	14
		CONTRACT NO. 60N63		
	ILLINOIS FED. AID PROJECT			