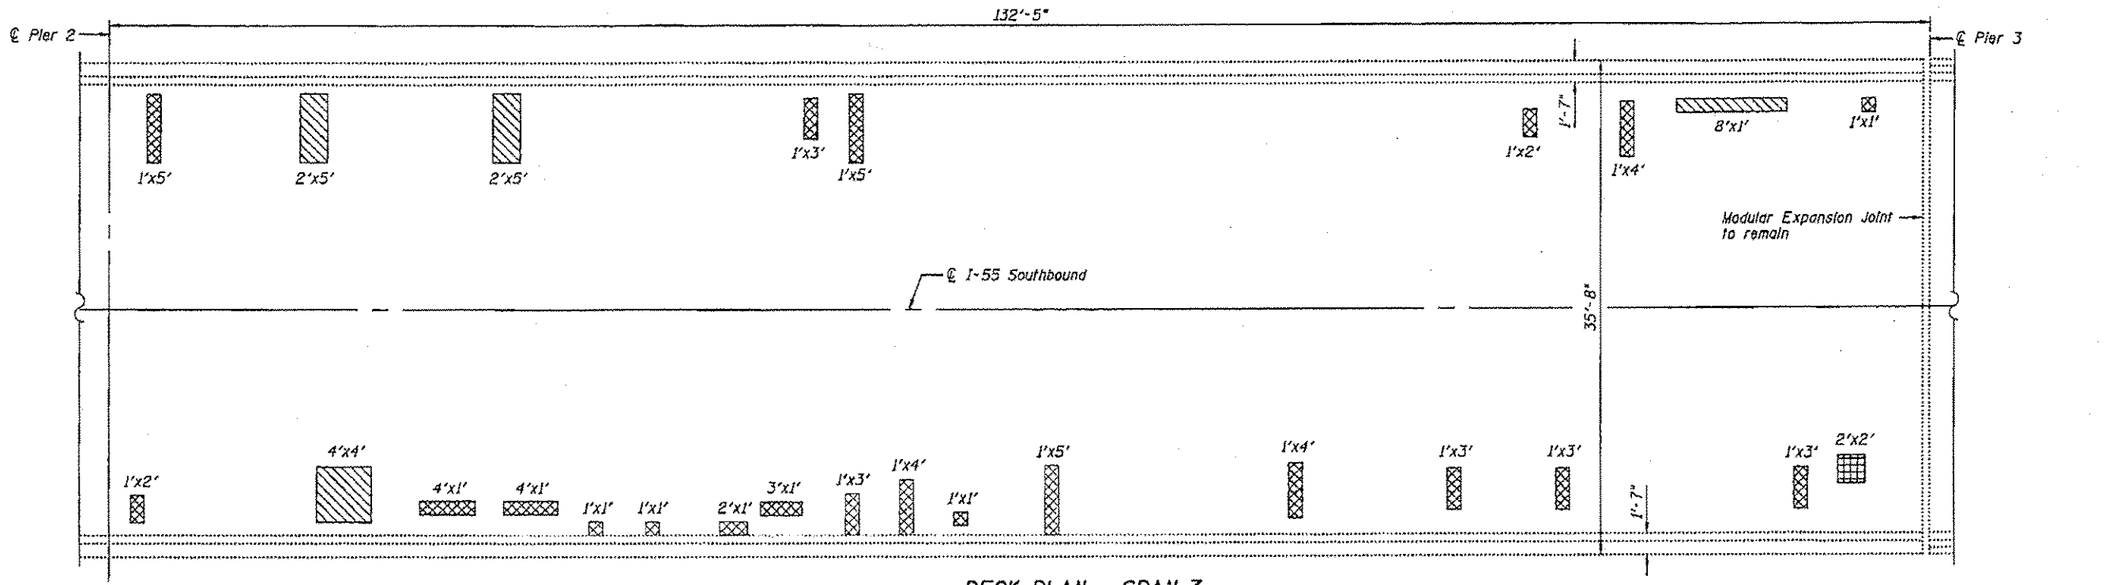

DECK PLAN - SPAN 3

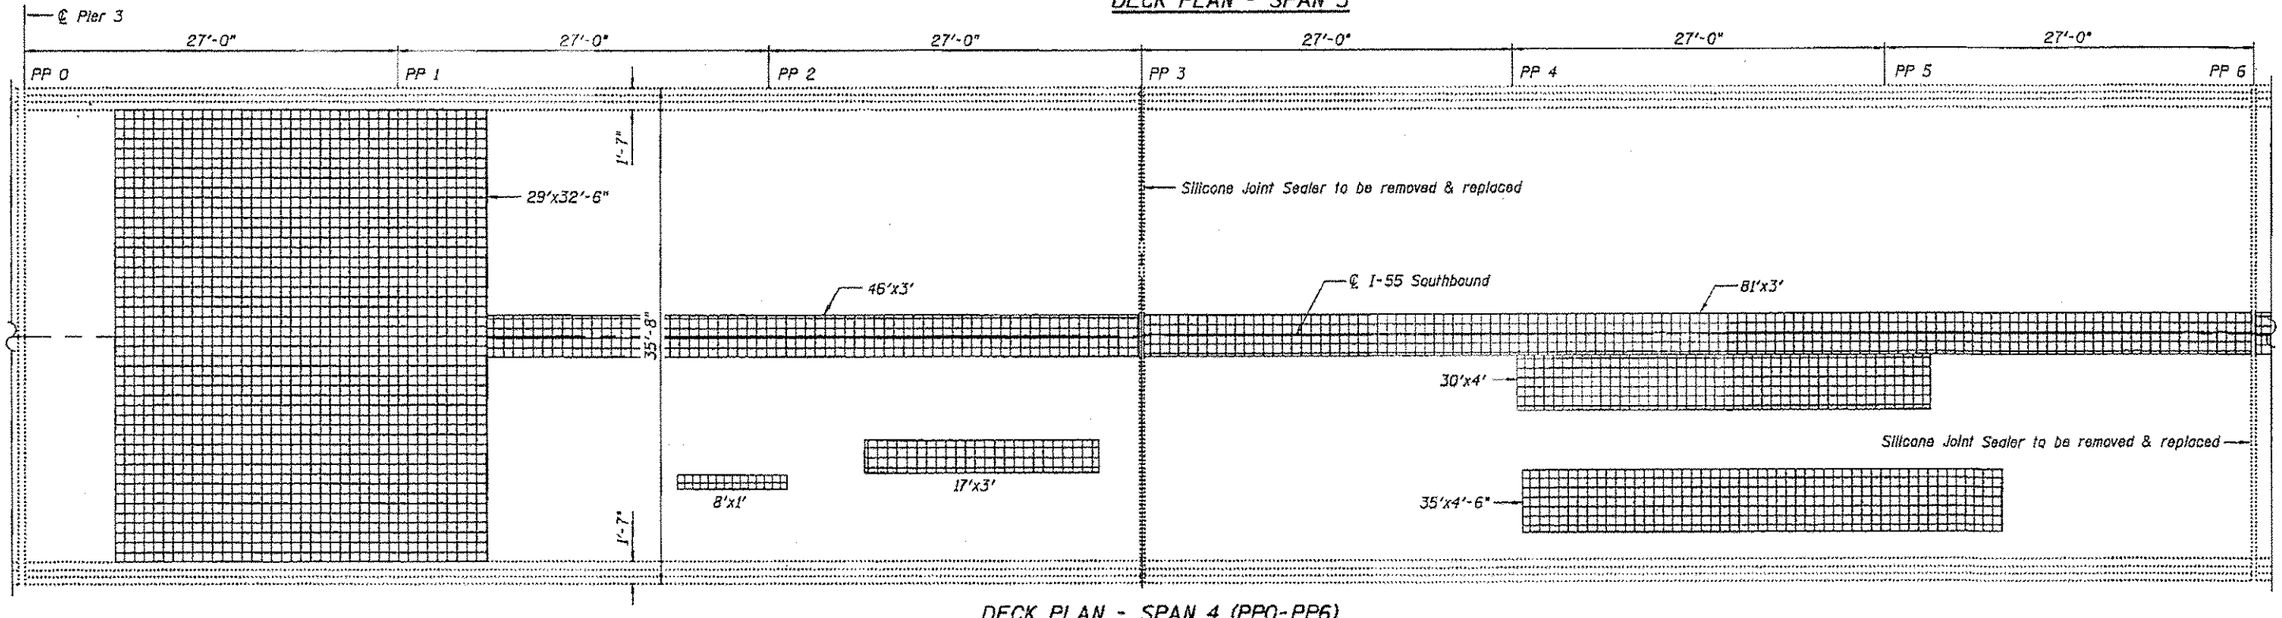

DECK PLAN - SPAN 4 (PP0-PP6)

BILL OF MATERIAL

DESCRIPTION	UNIT	TOTAL
Deck Slab Repair (Full Depth, Type I)	sq Yd	7
Deck Slab Repair (Full Depth, Type II)	sq Yd	5
Deck Slab Repair (Partial)	sq Yd	185

LEGEND:

Deck Slab Repair (Full Depth, Type I)

Deck Slab Repair (Full Depth, Type II)

*Deck Slab Repair (Partial)

*For Information Only in Span 3

FILE NAME = I:\103103_I-55 over Des Plaines\Structural\CADD Sheets\D168R62-06-S8_Ck_Plan-11.dgn

CHRISTIAN-ROGE & ASSOCIATES, INC.	USER NAME = IDOT	DESIGNED - J.C.N./B.N.S./J.W.	REVISED -	STATE OF ILLINOIS DEPARTMENT OF TRANSPORTATION	DECK PLAN REPAIRS - SOUTHBOUND-II STRUCTURE NO. 099-0008	F.A.I. RTE. 55	SECTION 87B, D-BR-1	COUNTY WILL	TOTAL SHEETS 106	SHEET NO. 45
		CHECKED - B.N.S./J.W.	REVISED -					CONTRACT NO. 60R62		
	PLOT SCALE = 0:1.0000 '/' IN.	DRAWN - F.M.	REVISED -							
	PLOT DATE = 3/19/2013	DATE - JANUARY 16, 2013	REVISED -		SHEET NO. 56 OF 560 SHEETS		ILLINOIS FED. AID PROJECT			