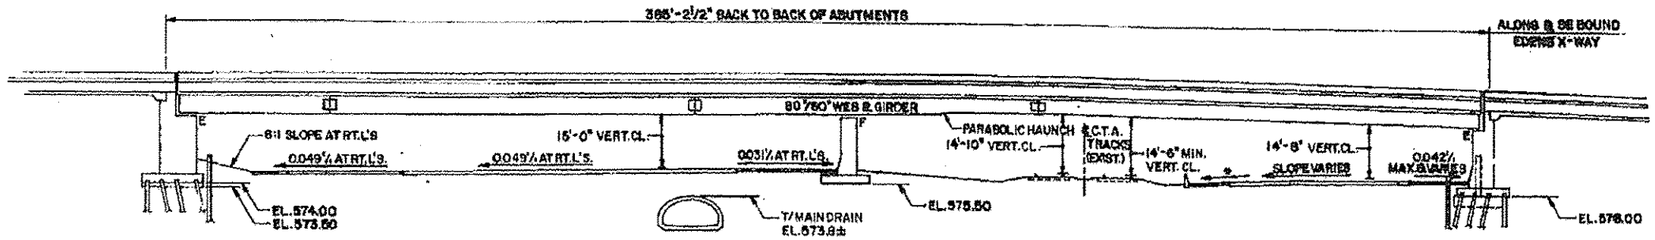

ELEVATION

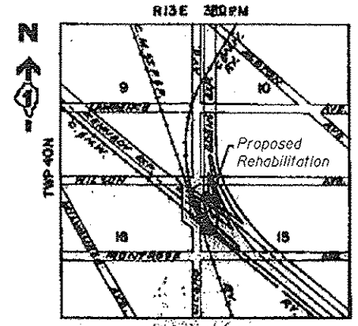

LOCATION PLAN

LEGEND

- Concrete Removal and Polymer Concrete
- Joint Repair Area
- ±10.0 LF — Scope of Work

SCOPE OF WORK

1. Expansion Joint Repairs

DESIGN SPECIFICATIONS

2002 AASHTO Standard Specifications for Highway Bridges (17th Edition)

LOADING HS20-44

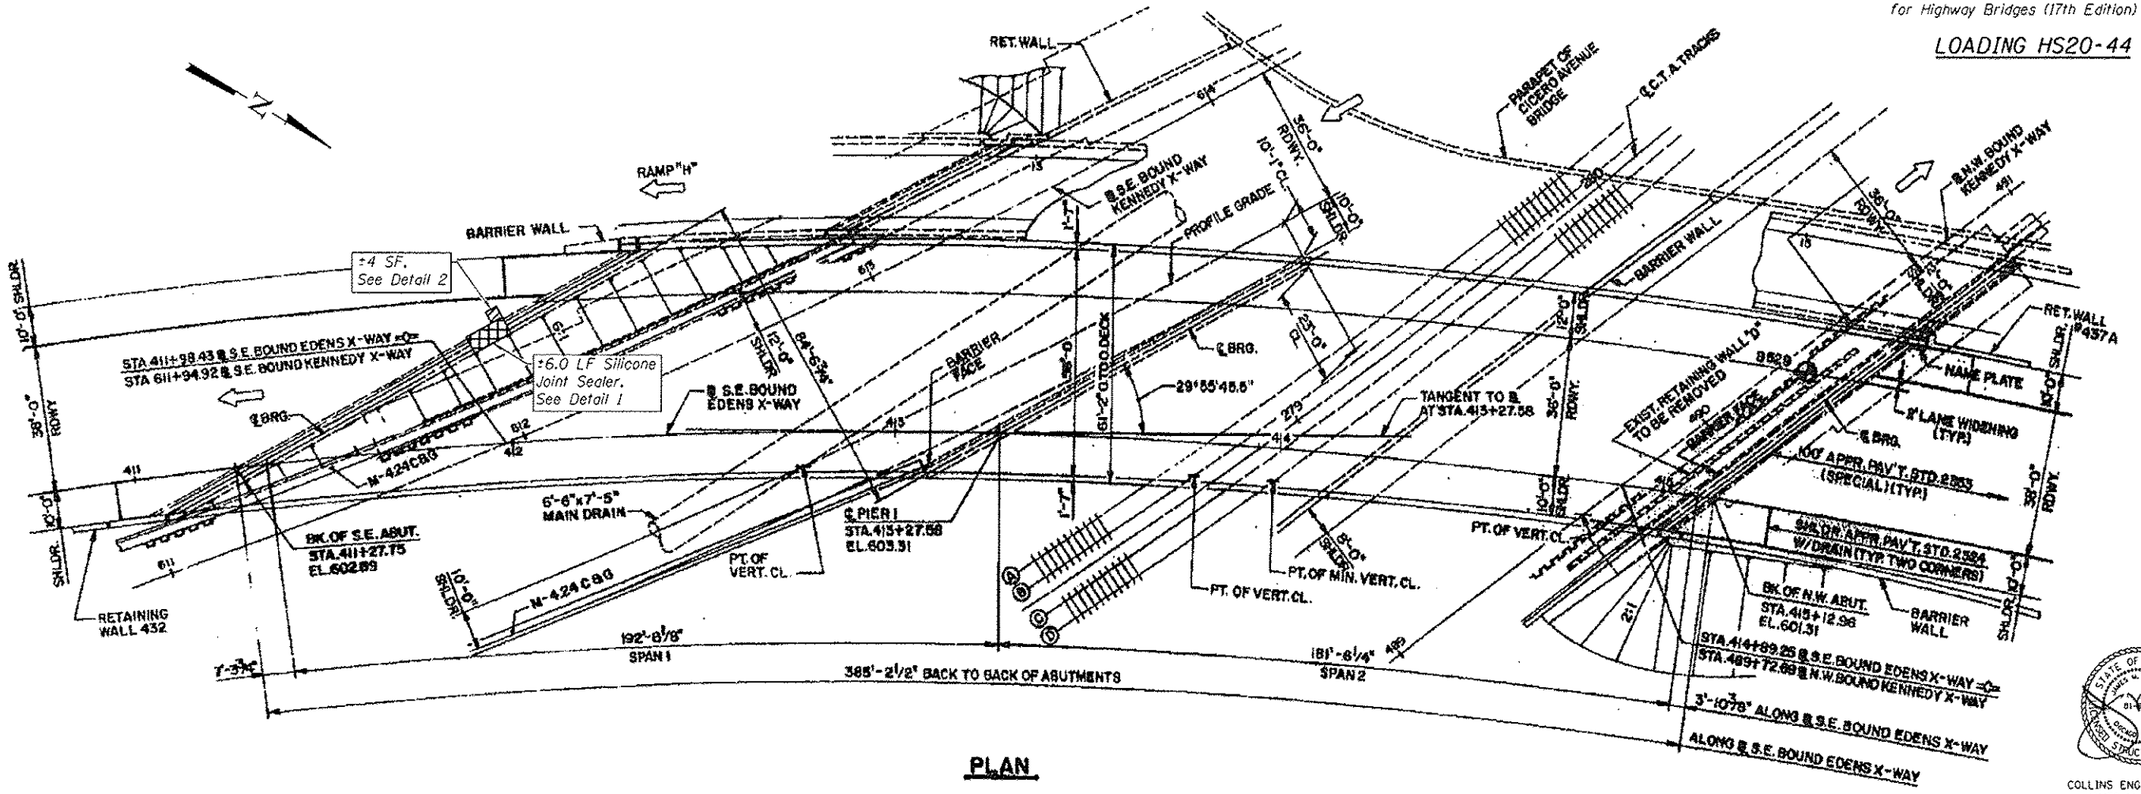

PLAN

COLLINS ENGINEERS, INC.
JAMES M. HAMELKA
NO. 81-6116
EXPIRES 11-30-2014

COLLINS ENGINEERS 123 N. Wacker Dr. Suite 900 Chicago, IL 60606 Phone: (312) 704-9300 Fax: (312) 704-9310 www.collinsengr.com ILLINOIS PROFESSIONAL DESIGN FIRM LICENSE NO. 184-000993	USER NAME =	DESIGNED - AMS	REVISED -	STATE OF ILLINOIS DEPARTMENT OF TRANSPORTATION	GENERAL PLAN AND ELEVATION I-94 (SB) OVER I-90 & CTA BLUE LINE (SN 016-2574)
		DRAWN - AMS	REVISED -		
	PLOT SCALE =	CHECKED - JMH	REVISED -		SHEET NO. S1 OF S2 SHEETS
	PLOT DATE =	DATE - DECEMBER 2012	REVISED -		

F.A.I. RTE.	SECTION	COUNTY	TOTAL SHEETS	SHEET NO.
90/94	2012-055BR	COOK	107	16
		CONTRACT NO. 60V58		
		ILLINOIS FED. AID PROJECT		