CONTRACT NO.

F.A. RTE.	SECTION	COUNTY	TOTAL SHEETS	SHEET NO.
90/94	2012-055BR	COOK	107	99R
STA. 554+00		TO STA. 581+50		
FED. ROAD DIST. NO.	ILLINOIS	FED. AID PROJECT		

CONTRACT 60V58

* NOTES:

1) GS-CONDUIT PUSHED OR TRENCHED UNDER ROADWAY SHOULD TERMINATE AT A HANDHOLE, OR CABINET FOUNDATION.

2) INDUCTION LOOPS SHALL BE SPLICED IN HANHOLES OR LOOP WIRE WILL RUN DIRECTLY TO CABINETS.

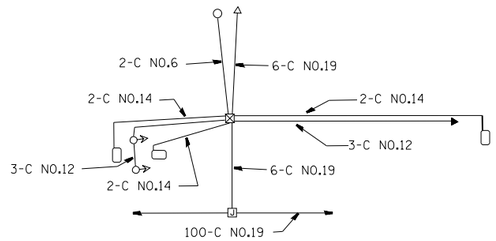

WIRING DIAGRAM

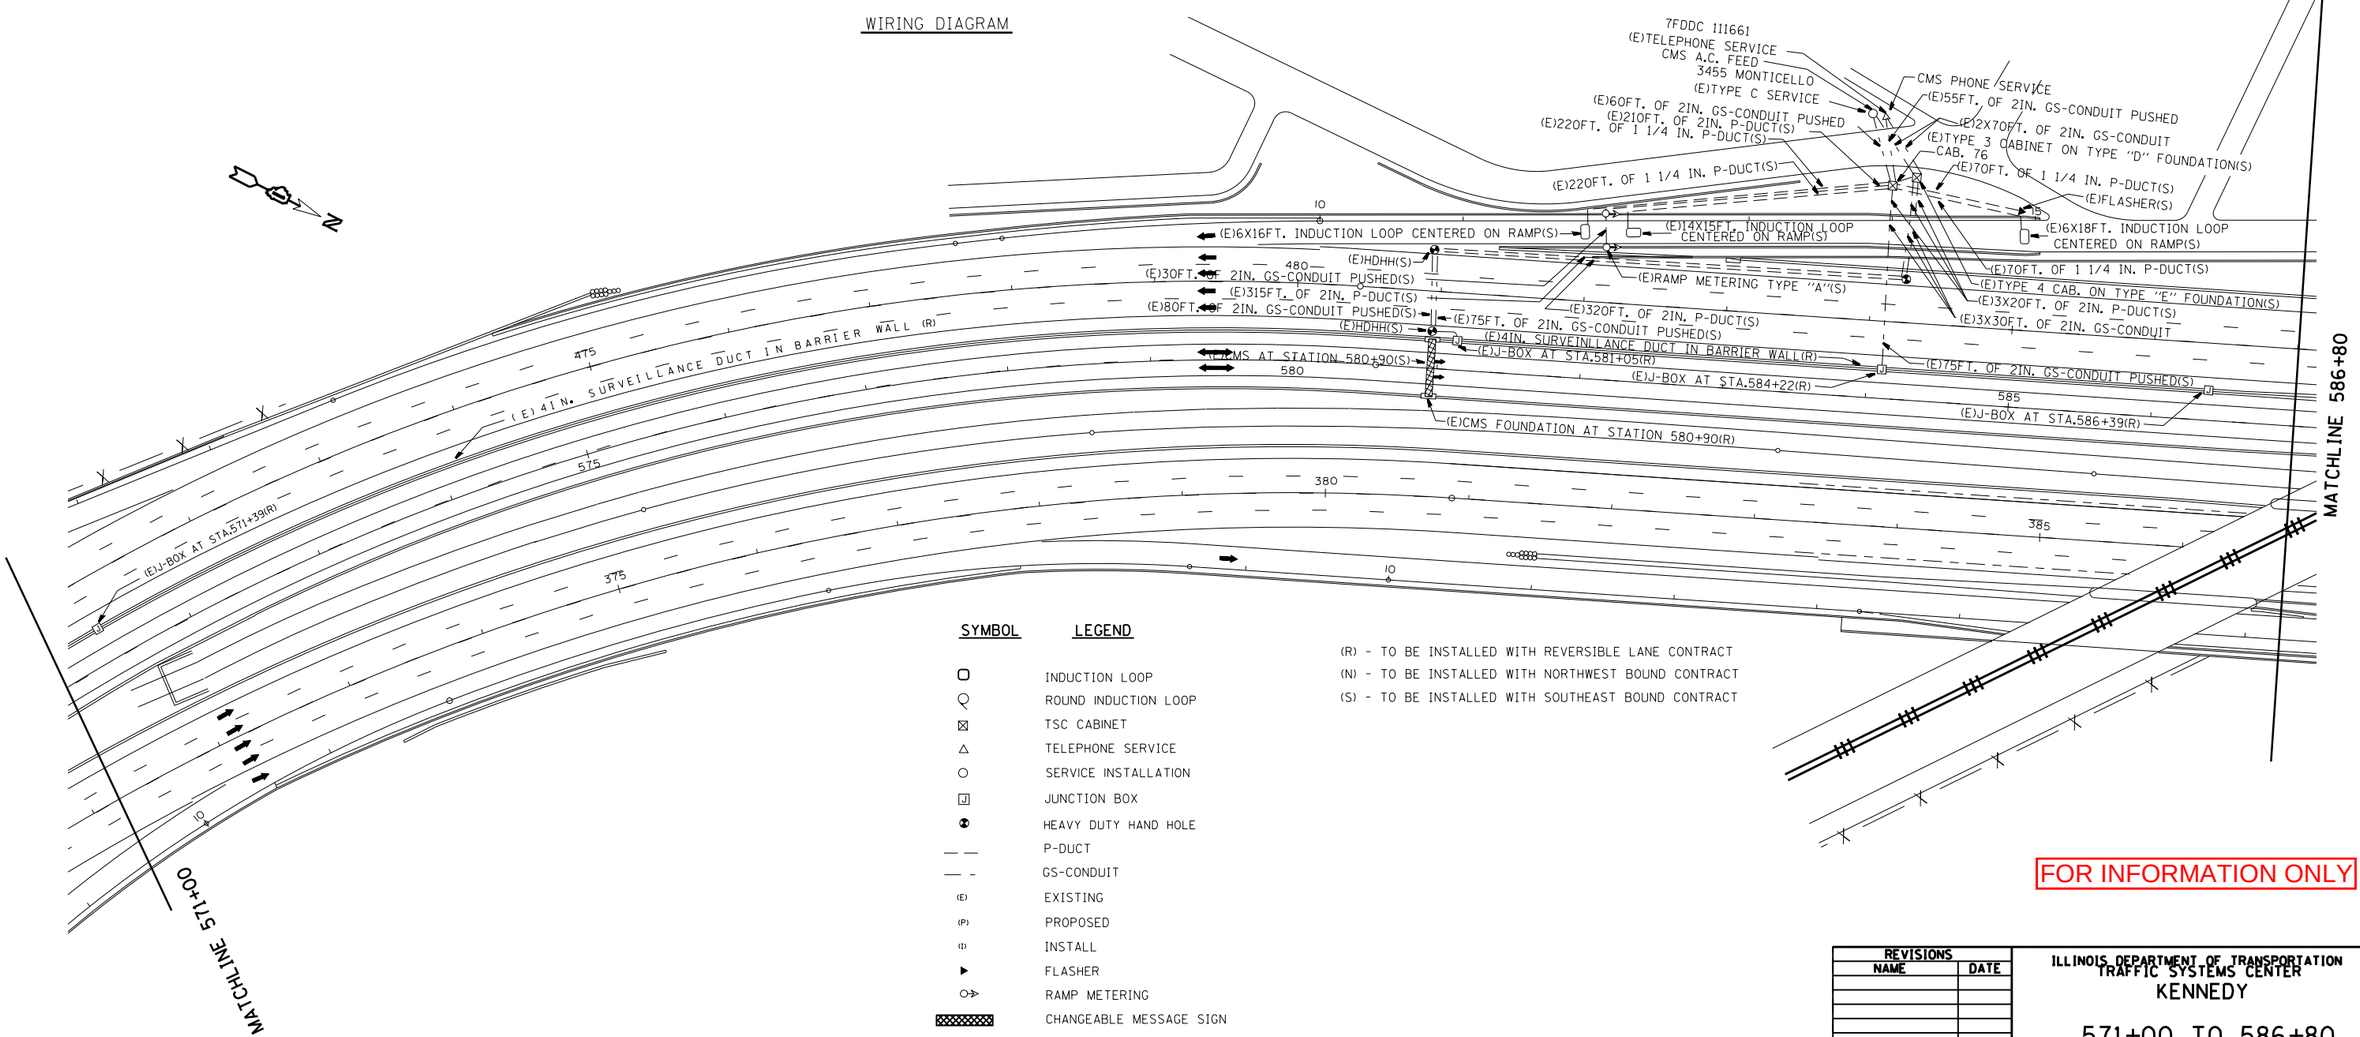

SYMBOL	LEGEND
▢	INDUCTION LOOP
○	ROUND INDUCTION LOOP
⊠	TSC CABINET
△	TELEPHONE SERVICE
○	SERVICE INSTALLATION
J	JUNCTION BOX
◉	HEAVY DUTY HAND HOLE
— —	P-DUCT
— -	GS-CONDUIT
(E)	EXISTING
(P)	PROPOSED
(I)	INSTALL
▶	FLASHER
○→	RAMP METERING
▩	CHANGEABLE MESSAGE SIGN

(R) - TO BE INSTALLED WITH REVERSIBLE LANE CONTRACT
(N) - TO BE INSTALLED WITH NORTHWEST BOUND CONTRACT
(S) - TO BE INSTALLED WITH SOUTHEAST BOUND CONTRACT

FOR INFORMATION ONLY

REVISIONS	
NAME	DATE

ILLINOIS DEPARTMENT OF TRANSPORTATION
TRAFFIC SYSTEMS CENTER
KENNEDY

571+00 TO 586+80

SCALE: VERT. 50:1 HORIZ. 50:1
DATE 9-26-90
DRAWN BY GM
CHECKED BY DS

PLOT DATE : 3/11/2013
FILE NAME : c:\pw_work\pwidot\mezag\d0287534\RFKEN2.DGN
PLOT SCALE : 105.882 ' / in.
REFERENCE : RFKEN2.DGN,571

VI=571

TRAFFIC SYSTEMS CENTER

RFKEN2.DGN 3/11/2013 3:23:54 PM User=mezag