CONTRACT NO.

F.A. RTE.	SECTION	COUNTY	TOTAL SHEETS	SHEET NO.
90/94	2012-055BR	COOK	107	99S
STA.	581+50	TO STA.	597+00	
FED. ROAD DIST. NO.	ILLINOIS	FED. AID PROJECT		

CONTRACT 60V58

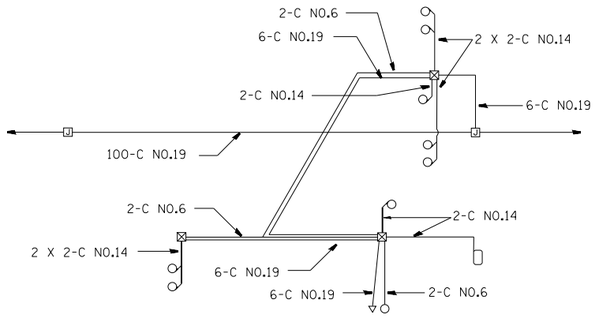

WIRING DIAGRAM

* NOTE:

1) REUSE EXISTING TYPE "C" SERVICE, AND TELEPHONE SERVICE IF POSSIBLE.

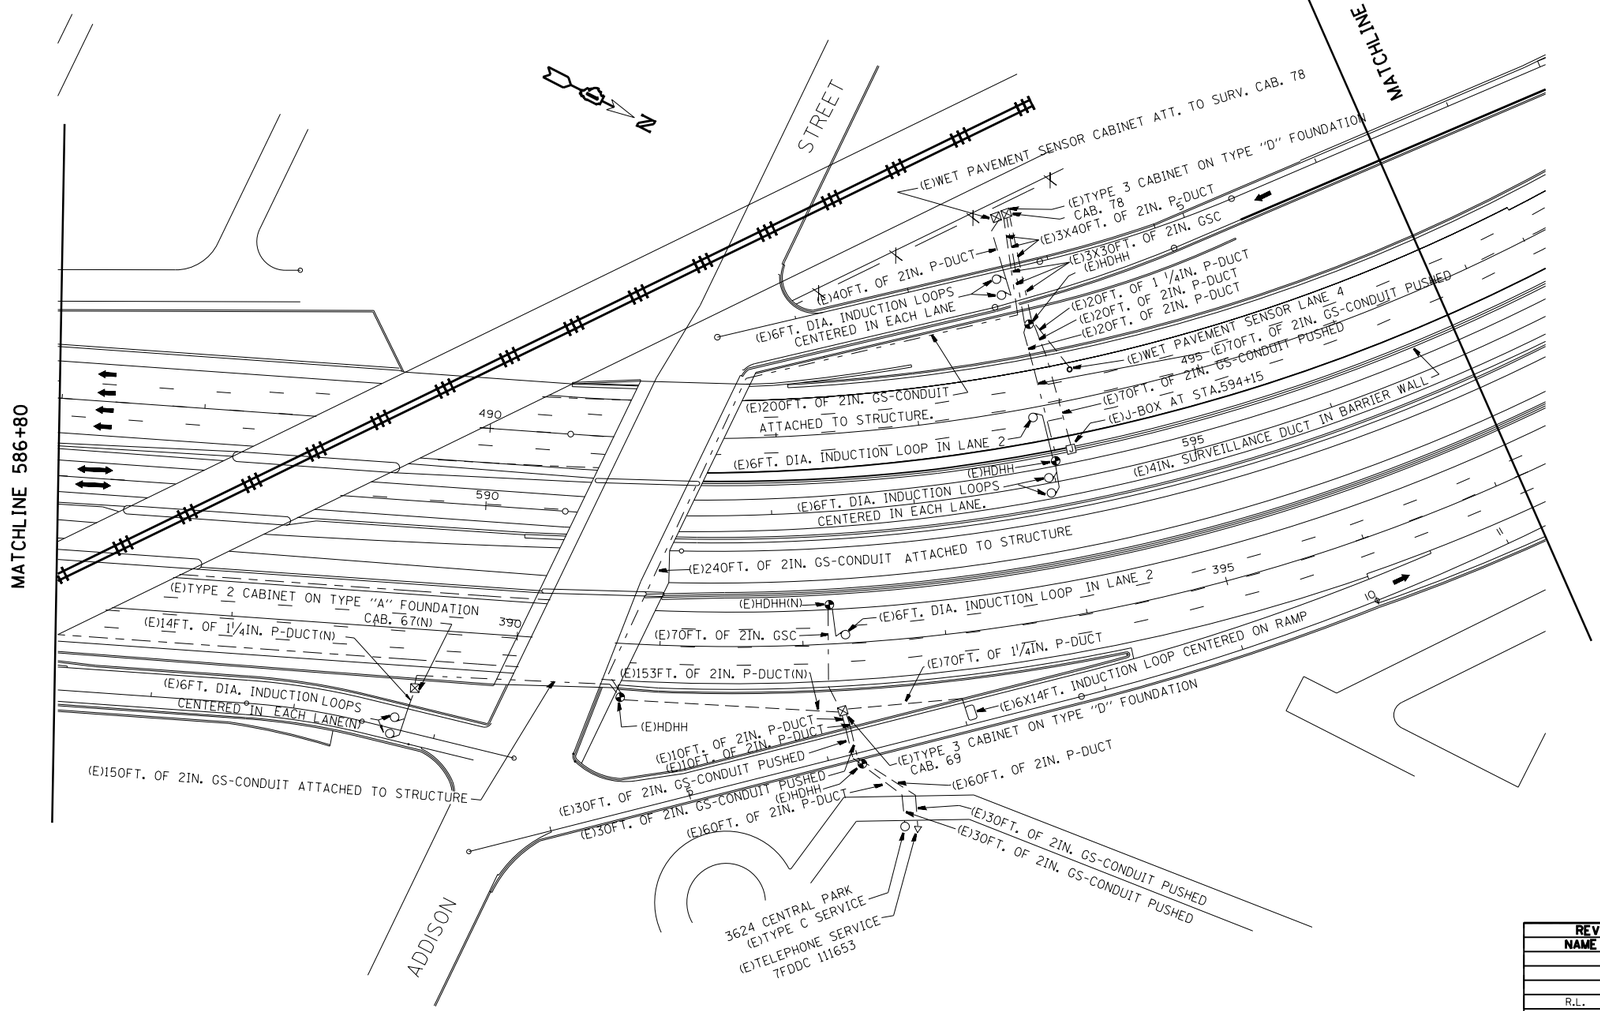

SYMBOL	LEGEND
▢	INDUCTION LOOP
○	ROUND INDUCTION LOOP
⊠	TSC CABINET
△	TELEPHONE SERVICE
○	SERVICE INSTALLATION
ⓙ	JUNCTION BOX
ⓗ	HEAVY DUTY HAND HOLE
— —	P-DUCT
— -	GS-CONDUIT
(E)	EXISTING
(P)	PROPOSED
(I)	INSTALL
▶	FLASHER
○➔	RAMP METERING

FOR INFORMATION ONLY

REVISIONS NAME	DATE
R.L.	6-28-04

ILLINOIS DEPARTMENT OF TRANSPORTATION
TRAFFIC SYSTEMS CENTER
KENNEDY
ADDISON ST.
INSTALLATION

SCALE: VERT. 50:1
HORIZ. 50:1
DATE 9-26-90

DRAWN BY GM
CHECKED BY DS

TRAFFIC SYSTEMS CENTER

PLOT DATE = 3/11/2013
FILE NAME = c:\pw_work\pwidot\mezag\d0287534\RFKEN2.DGN
RFKEN2.DGN 3/11/2013 3:24:26 PM User=mezag

VI=ADD