CONTRACT NO.

F.A. RTE.	SECTION	COUNTY	TOTAL SHEETS	SHEET NO.
90/94	2012-055BR	COOK	107	99T
STA. 597+00		TO STA. 606+25		
FED. ROAD DIST. NO.	ILLINOIS	FED. AID PROJECT		

CONTRACT 60V58

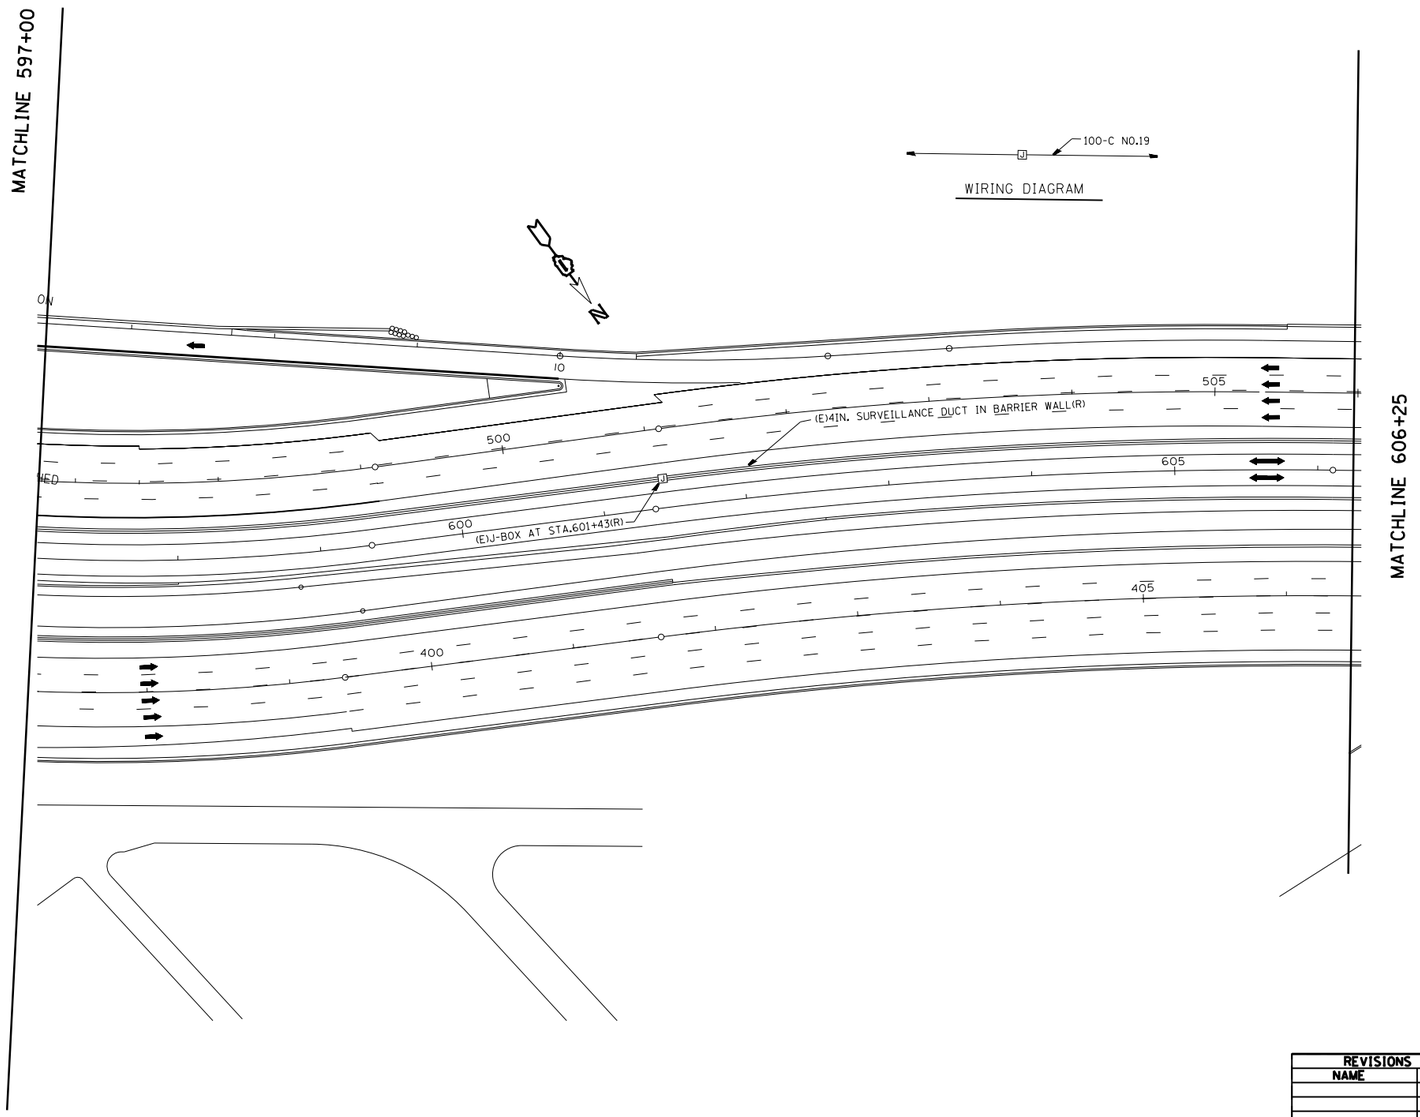

SYMBOL	LEGEND
	INDUCTION LOOP
	ROUND INDUCTION LOOP
	TSC CABINET
	TELEPHONE SERVICE
	SERVICE INSTALLATION
	JUNCTION BOX
	HEAVY DUTY HAND HOLE
	P-DUCT
	GS-CONDUIT
(E)	EXISTING
(P)	PROPOSED
(I)	INSTALL
	FLASHER
	RAMP METERING

FOR INFORMATION ONLY

REVISIONS	
NAME	DATE

ILLINOIS DEPARTMENT OF TRANSPORTATION
TRAFFIC SYSTEMS CENTER
KENNEDY

597+00 TO 606+25

SCALE: VERT. 50:1 HORIZ. 50:1
DATE 9-26-90
DRAWN BY GM
CHECKED BY DS

PLOT DATE = 3/12/2013
FILE NAME = c:\pw_work\pwidot\mezag\d6287534\RFKEN2.DGN
PLOT SCALE = 1.0000 ' / in.
RESPONSIBLE ORGANIZATION = IDOT
RF-KENNEDY.JOB,597#

VI=597

TRAFFIC SYSTEMS CENTER