CONTRACT NO.

F.A. RTE.	SECTION	COUNTY	TOTAL SHEETS	SHEET NO.
90/94	2012-055BR	COOK	107	99Y
STA. 812+00		TO STA. 823+00		
FED. ROAD DIST. NO.	ILLINOIS	FED. AID PROJECT		

CONTRACT 60V58

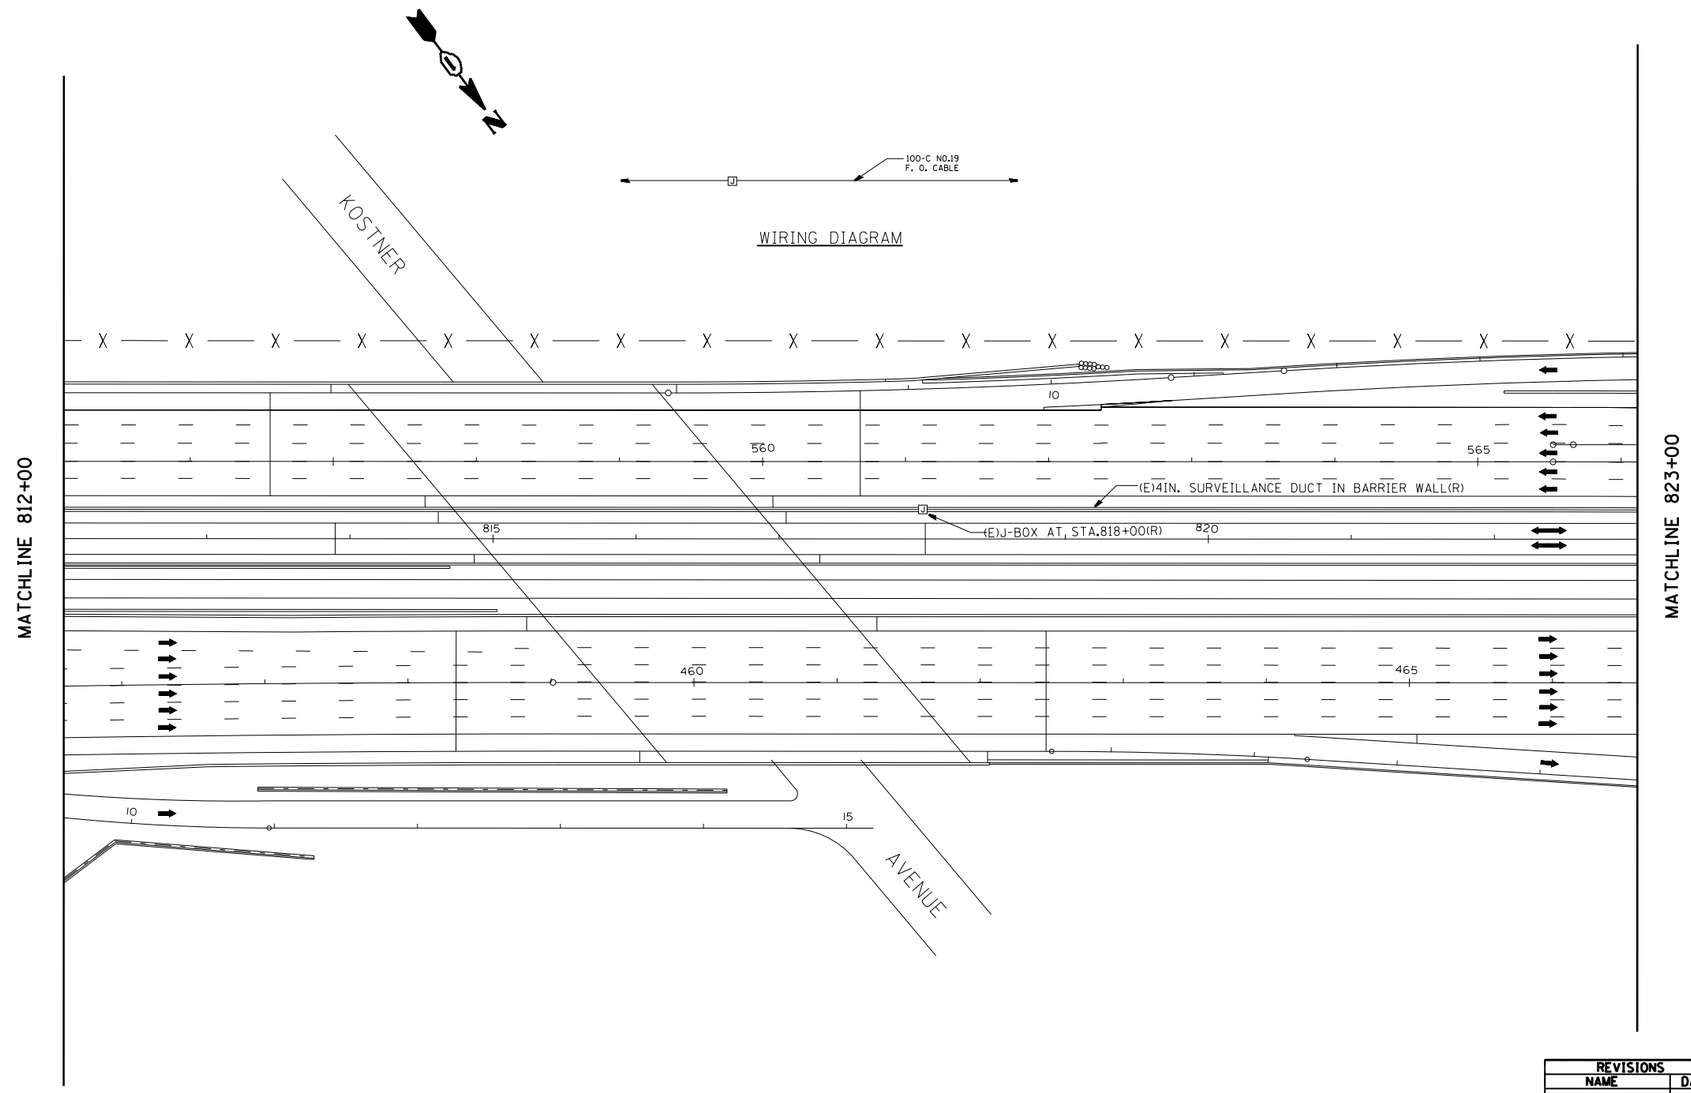

SYMBOL	LEGEND
▢	INDUCTION LOOP
○	ROUND INDUCTION LOOP
⊠	TSC CABINET
△	TELEPHONE SERVICE
○	SERVICE INSTALLATION
[J]	JUNCTION BOX
⊗	HEAVY DUTY HAND HOLE
— —	P-DUCT
— -	GS-CONDUIT
(E)	EXISTING
(P)	PROPOSED
(I)	INSTALL
▶	FLASHER
O→	RAMP METERING

FOR INFORMATION ONLY

REVISIONS	
NAME	DATE

ILLINOIS DEPARTMENT OF TRANSPORTATION
TRAFFIC SYSTEMS CENTER
KENNEDY
KOSTNER AVE.
INSTALLATION

SCALE: VERT. 50:1
HORIZ. 50:1
DATE 9-26-90

DRAWN BY GM
CHECKED BY DS

PLOT DATE = 3/12/2013
FILE NAME = c:\pw_work\pwidot\mezag\d0287534\RFKEN2.DGN
PLOT SCALE = 100.0000 ' / in.
REF FILES: RFKEN2
REF FILES: JOAKOSTNER

V1=KOS

TRAFFIC SYSTEMS CENTER