CONTRACT NO.

F.A. RTE.	SECTION	COUNTY	TOTAL SHEETS	SHEET NO.
90/94	2012-055BR	COOK	107	99Z
STA.	823+00	TO STA.	838+00	
FED. ROAD DIST. NO.	ILLINOIS	FED. AID PROJECT		

CONTRACT 60V58

SYMBOL	LEGEND
▢	INDUCTION LOOP
◯	ROUND INDUCTION LOOP
⊠	TSC CABINET
△	TELEPHONE SERVICE
○	SERVICE INSTALLATION
J	JUNCTION BOX
●	HEAVY DUTY HAND HOLE
— —	P-DUCT
— -	GS-CONDUIT
(E)	EXISTING
(P)	PROPOSED
(I)	INSTALL
▶	FLASHER
⊙≫	RAMP METERING

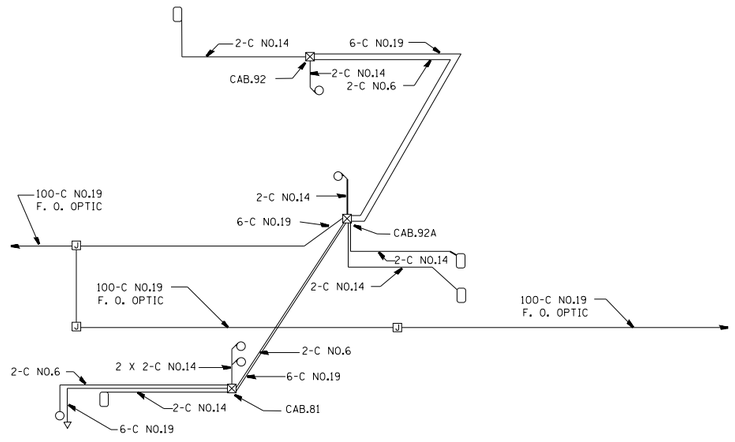

WIRING DIAGRAM

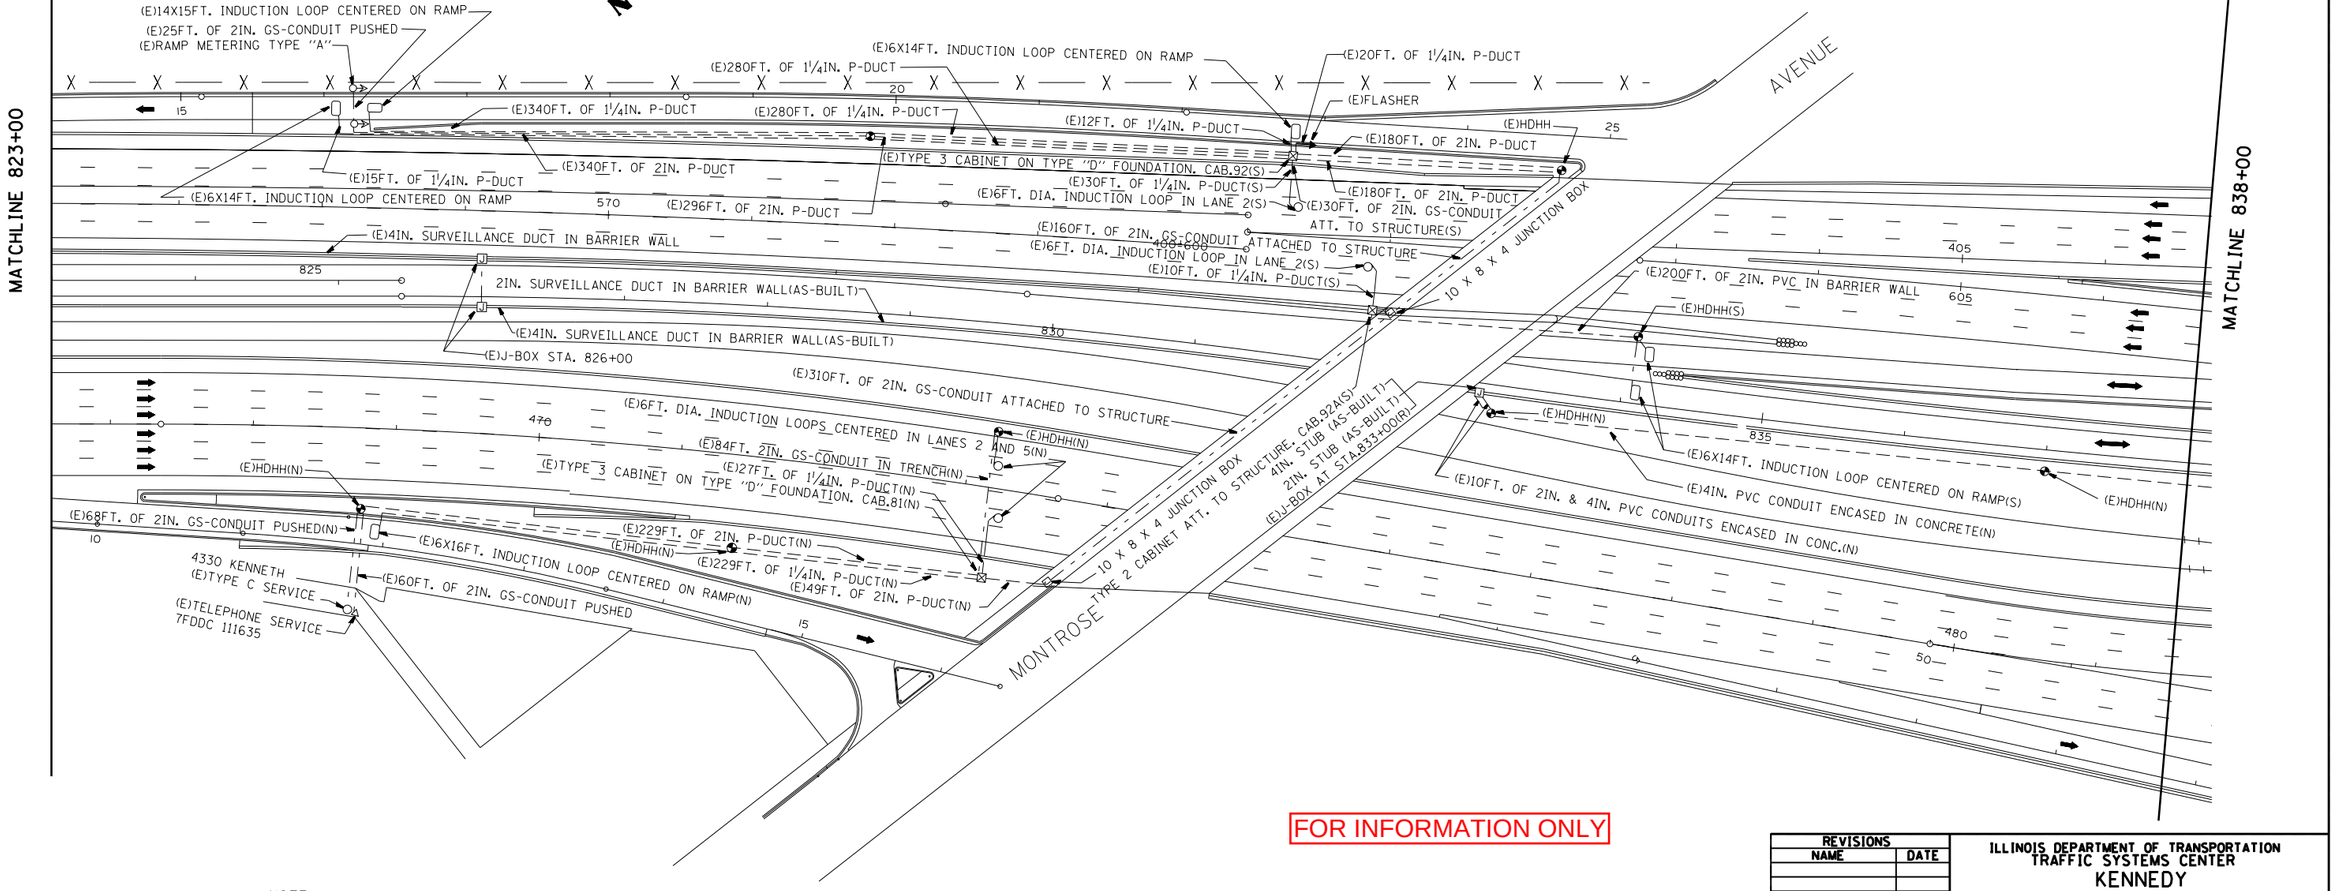

FOR INFORMATION ONLY

* NOTE:

1) REUSE EXISTING TYPE "C" SERVICE, AND TELEPHONE SERVICE IF POSSIBLE.

REVISIONS NAME	DATE
SURVEILANCE	5-03-94
SURVEILANCE	7-12-94
	6-10-96

ILLINOIS DEPARTMENT OF TRANSPORTATION
TRAFFIC SYSTEMS CENTER
KENNEDY

MONTROSE AVE. INSTALLATION

SCALE: VERT. 50:1
HORIZ. 50:1
DATE 5-02-94

DRAWN BY G.M.
CHECKED BY T.C.

TRAFFIC SYSTEMS CENTER

PLOT DATE = 3/12/2013
FILE NAME = c:\pw_work\pwidot\mezag\d0287534\RFKEN2.DGN
PLOT SCALE = 1.000000 '/ in.
PLOT DRIVER = HPGL2
REFERENCES: JOMONTROSE

VI=MON