FINAL SURVEY	BY	DATE
NOTE BOOK	SURVEYED	
NO.	PLOTTED	
	TEMPLATE	
	AREAS	
	AREAS CHECKED	

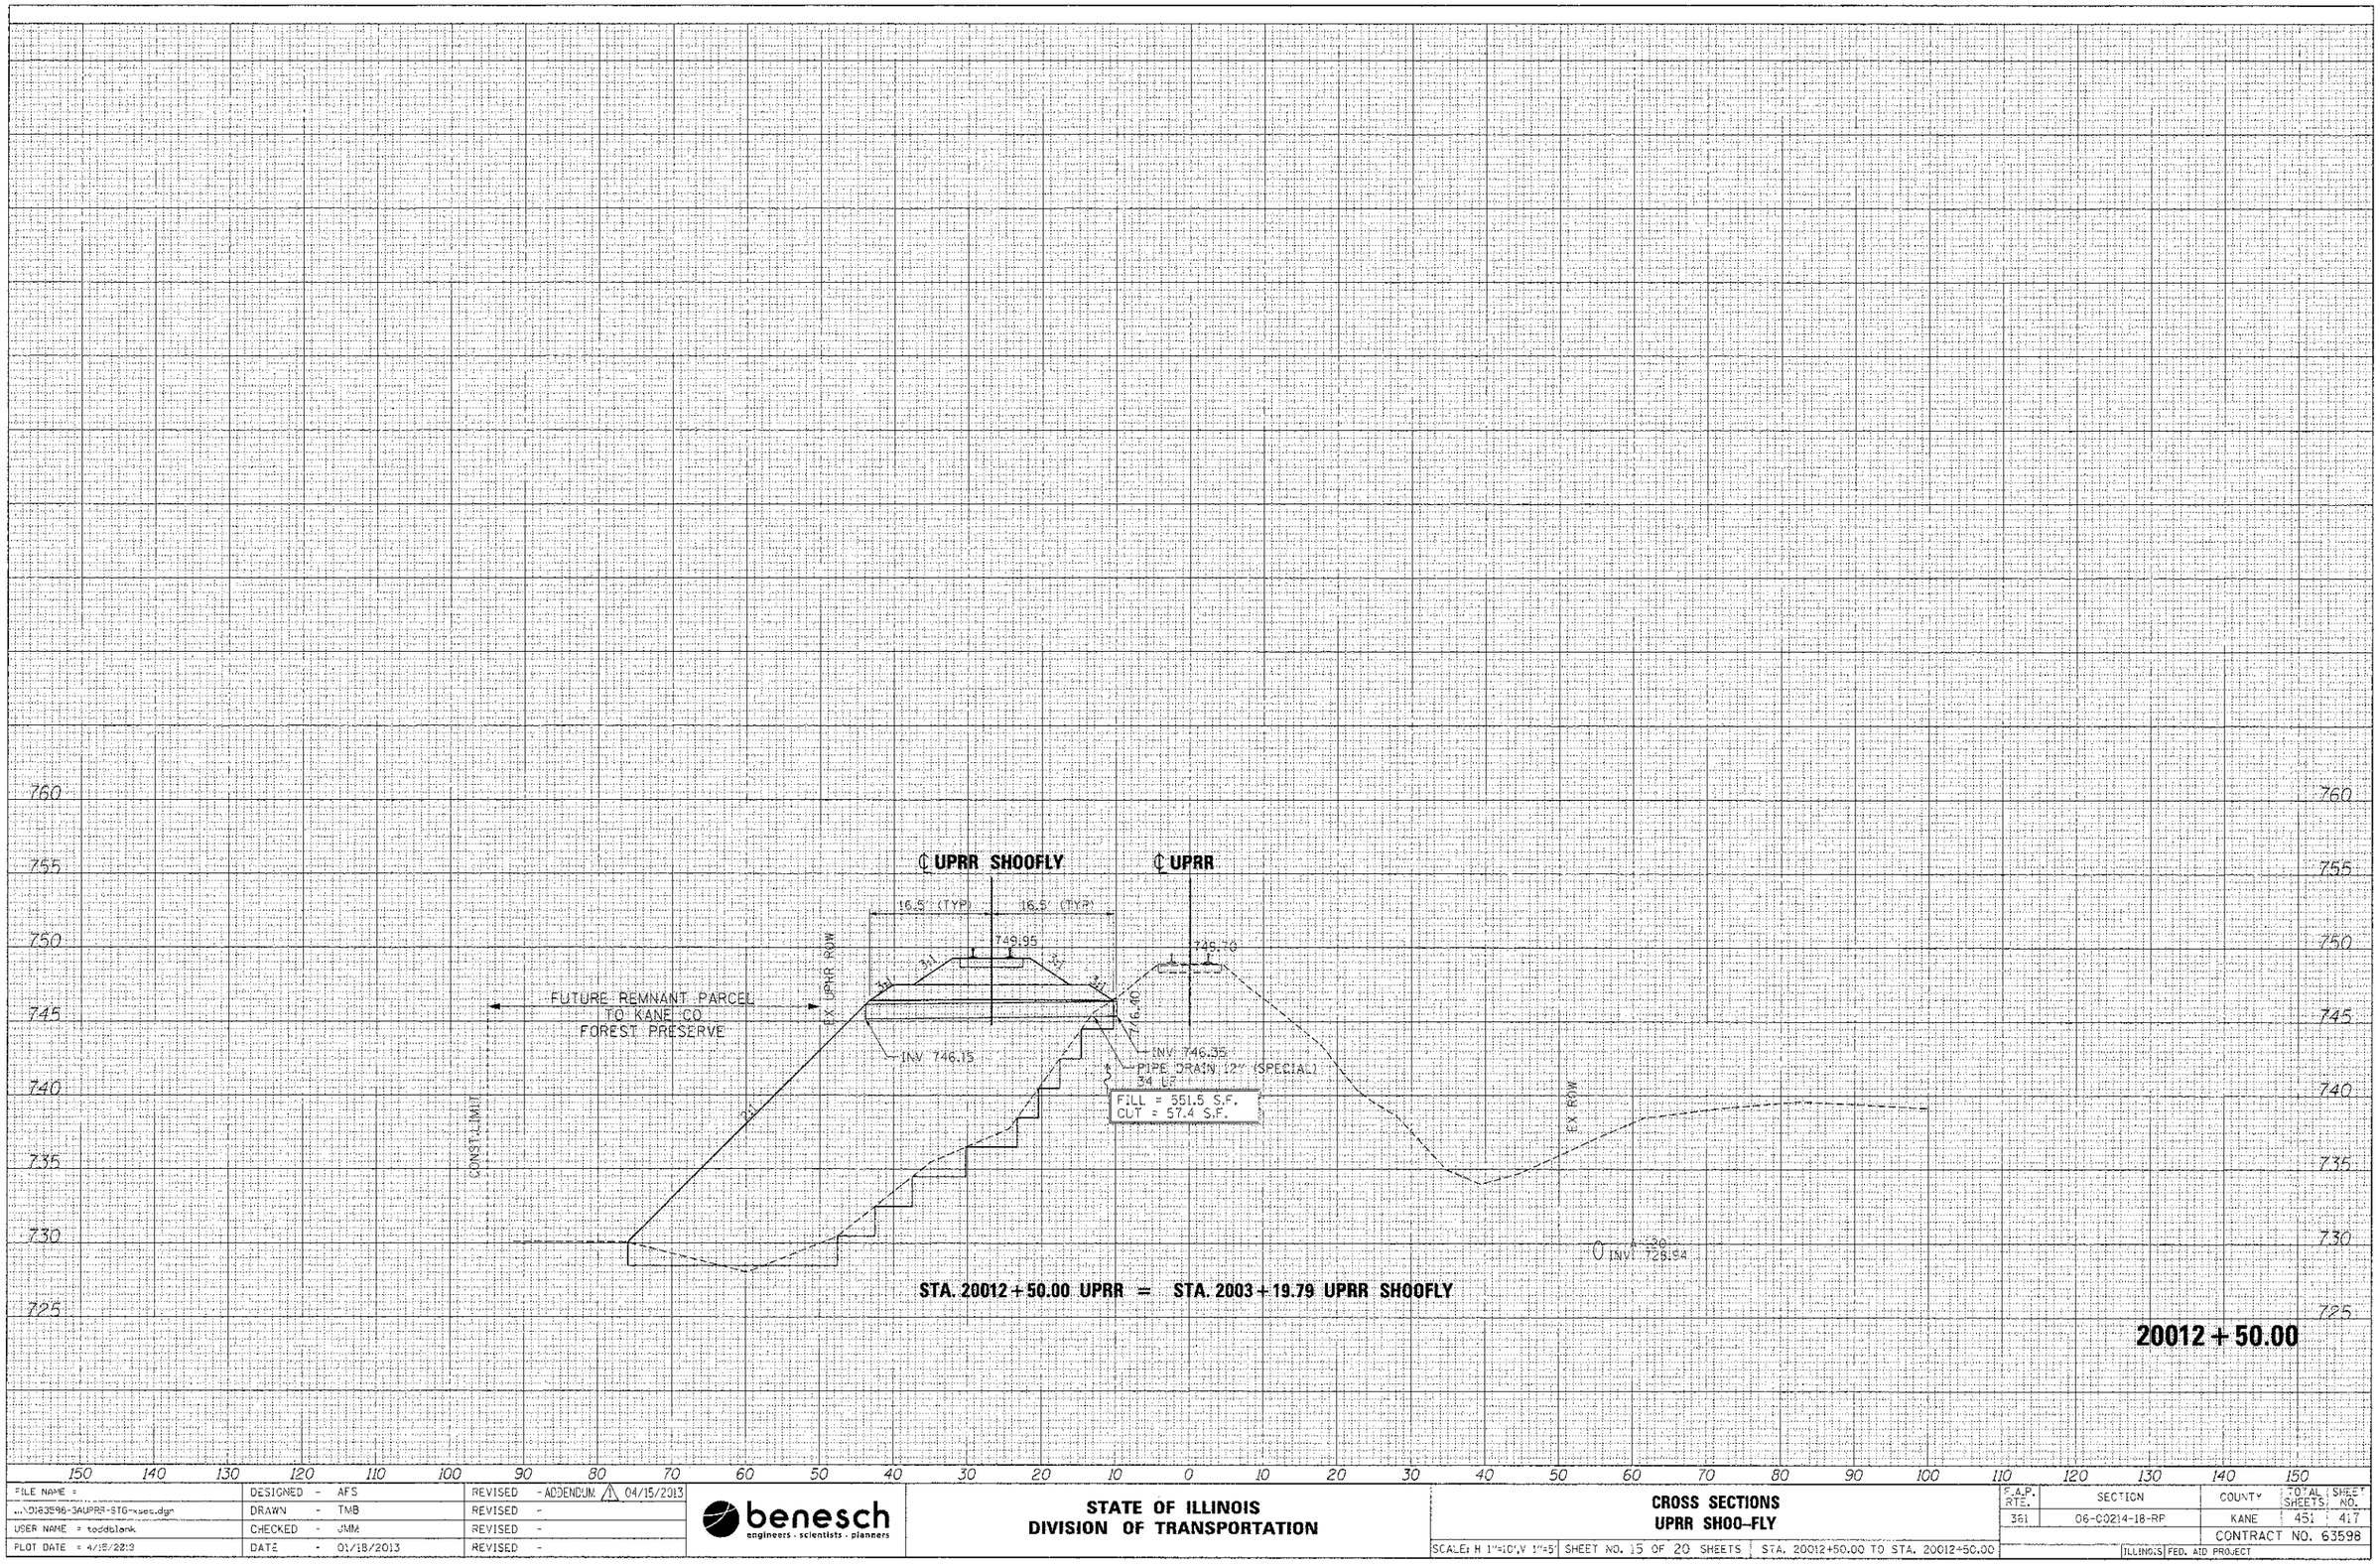

STA. 20012+50.00 UPRR = STA. 2003+19.79 UPRR SHOOFLY

20012+50.00

ORIGINAL SURVEY	BY	DATE
NOTE BOOK	SURVEYED	
NO.	PLOTTED	
	TEMPLATE	
	AREAS	
	AREAS CHECKED	

FILE NAME = ...\D1B3598-3AUPRR-STG-xsecs.dgn	DESIGNED - AFS	REVISED - ADDENDUM ⚠ 04/15/2013
	DRAWN - TMB	REVISED -
USER NAME = toddblank	CHECKED - JMM	REVISED -
PLOT DATE = 4/15/2013	DATE - 01/18/2013	REVISED -

benesch
engineers · scientists · planners

STATE OF ILLINOIS
DIVISION OF TRANSPORTATION

CROSS SECTIONS
UPRR SHOO-FLY

SCALE: H 1"=10', V 1"=5' | SHEET NO. 15 OF 20 SHEETS | STA. 20012+50.00 TO STA. 20012+50.00

F.A.P. RTE.	SECTION	COUNTY	TOTAL SHEETS	SHEET NO.
361	06-C0214-18-RP	KANE	451	417
		CONTRACT NO. 63598		
	ILLINOIS FED. AID PROJECT			