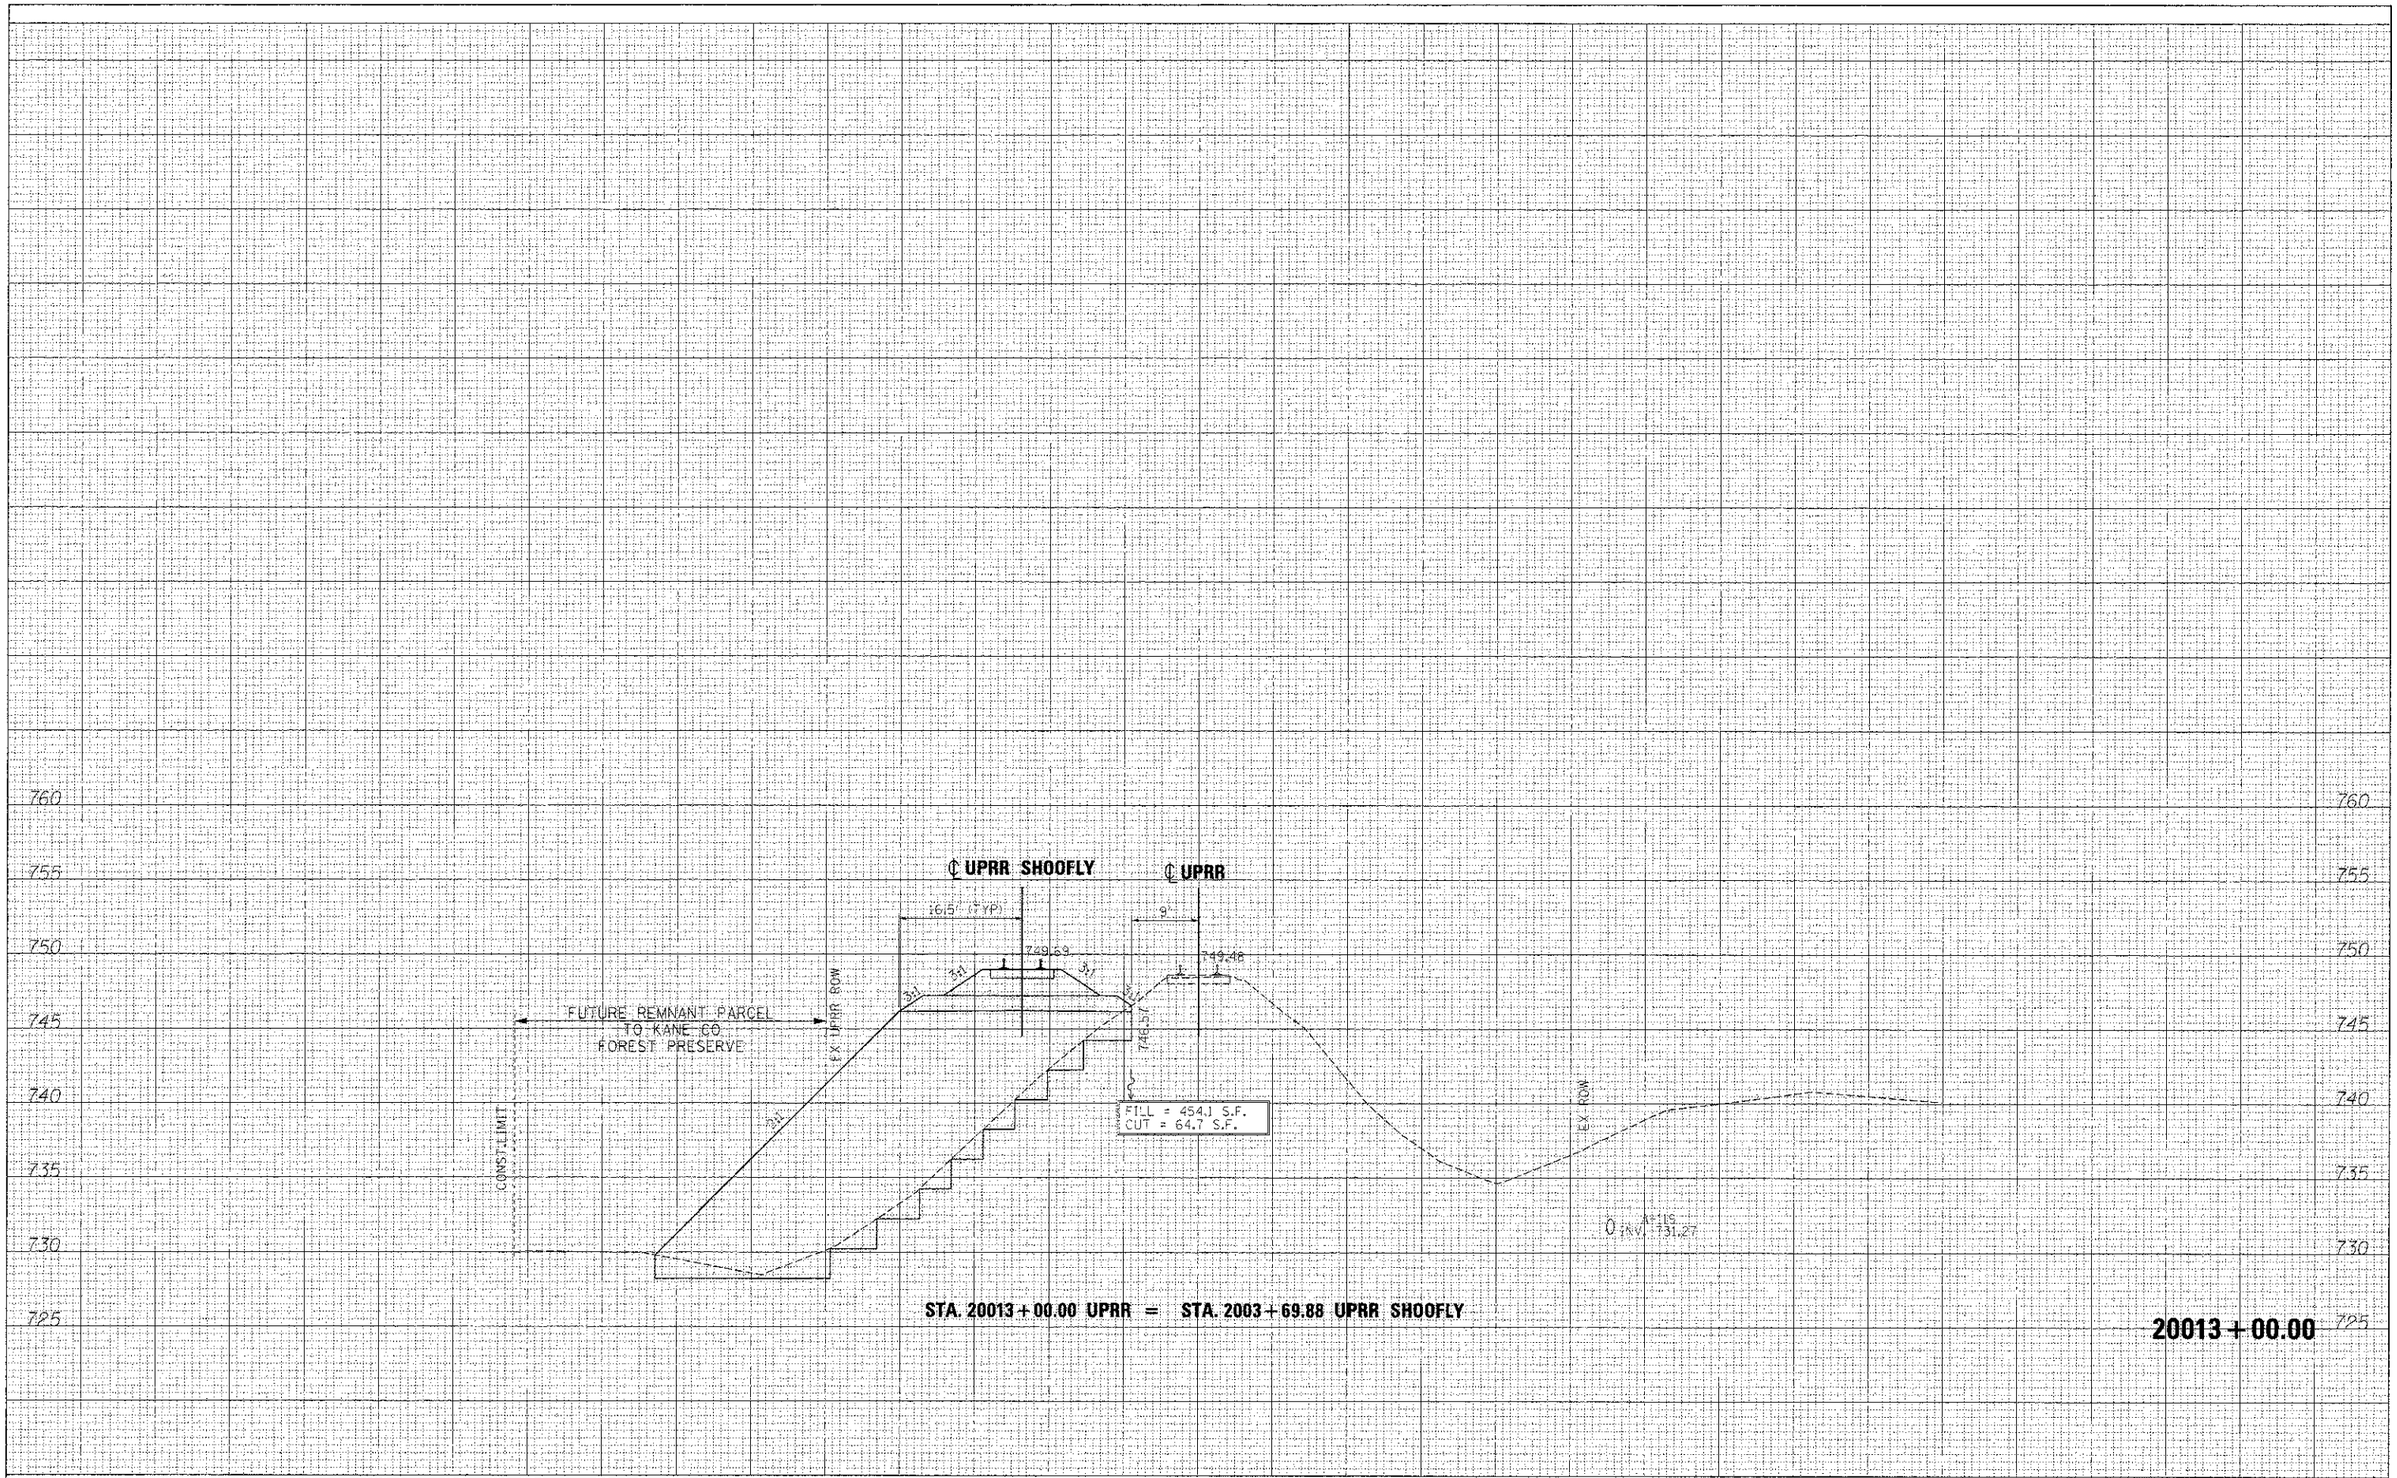

FILE NAME = ...\0163598-34UPRR-STG-xsec.dgn	DESIGNED - AFS	REVISED - ADDENDUM 1 04/15/2013	
USER NAME = toddblank	DRAWN - TMB	REVISED -	
PLOT DATE = 4/15/2013	CHECKED - JMM	REVISED -	
	DATE - 01/18/2013	REVISED -	

benesch
engineers · scientists · planners

STATE OF ILLINOIS
DIVISION OF TRANSPORTATION

CROSS SECTIONS
UPRR SHOO-FLY

SCALE: H 1"=10', V 1"=5' | SHEET NO. 16 OF 20 SHEETS | STA. 20013+00.00 TO STA. 20013+00.00

F.A.P. RTE.	SECTION	COUNTY	TOTAL SHEETS	SHEET NO.
361	06-00214-18-RP	KANE	451	418

CONTRACT NO. 63598

ILLINOIS FED. AID PROJECT