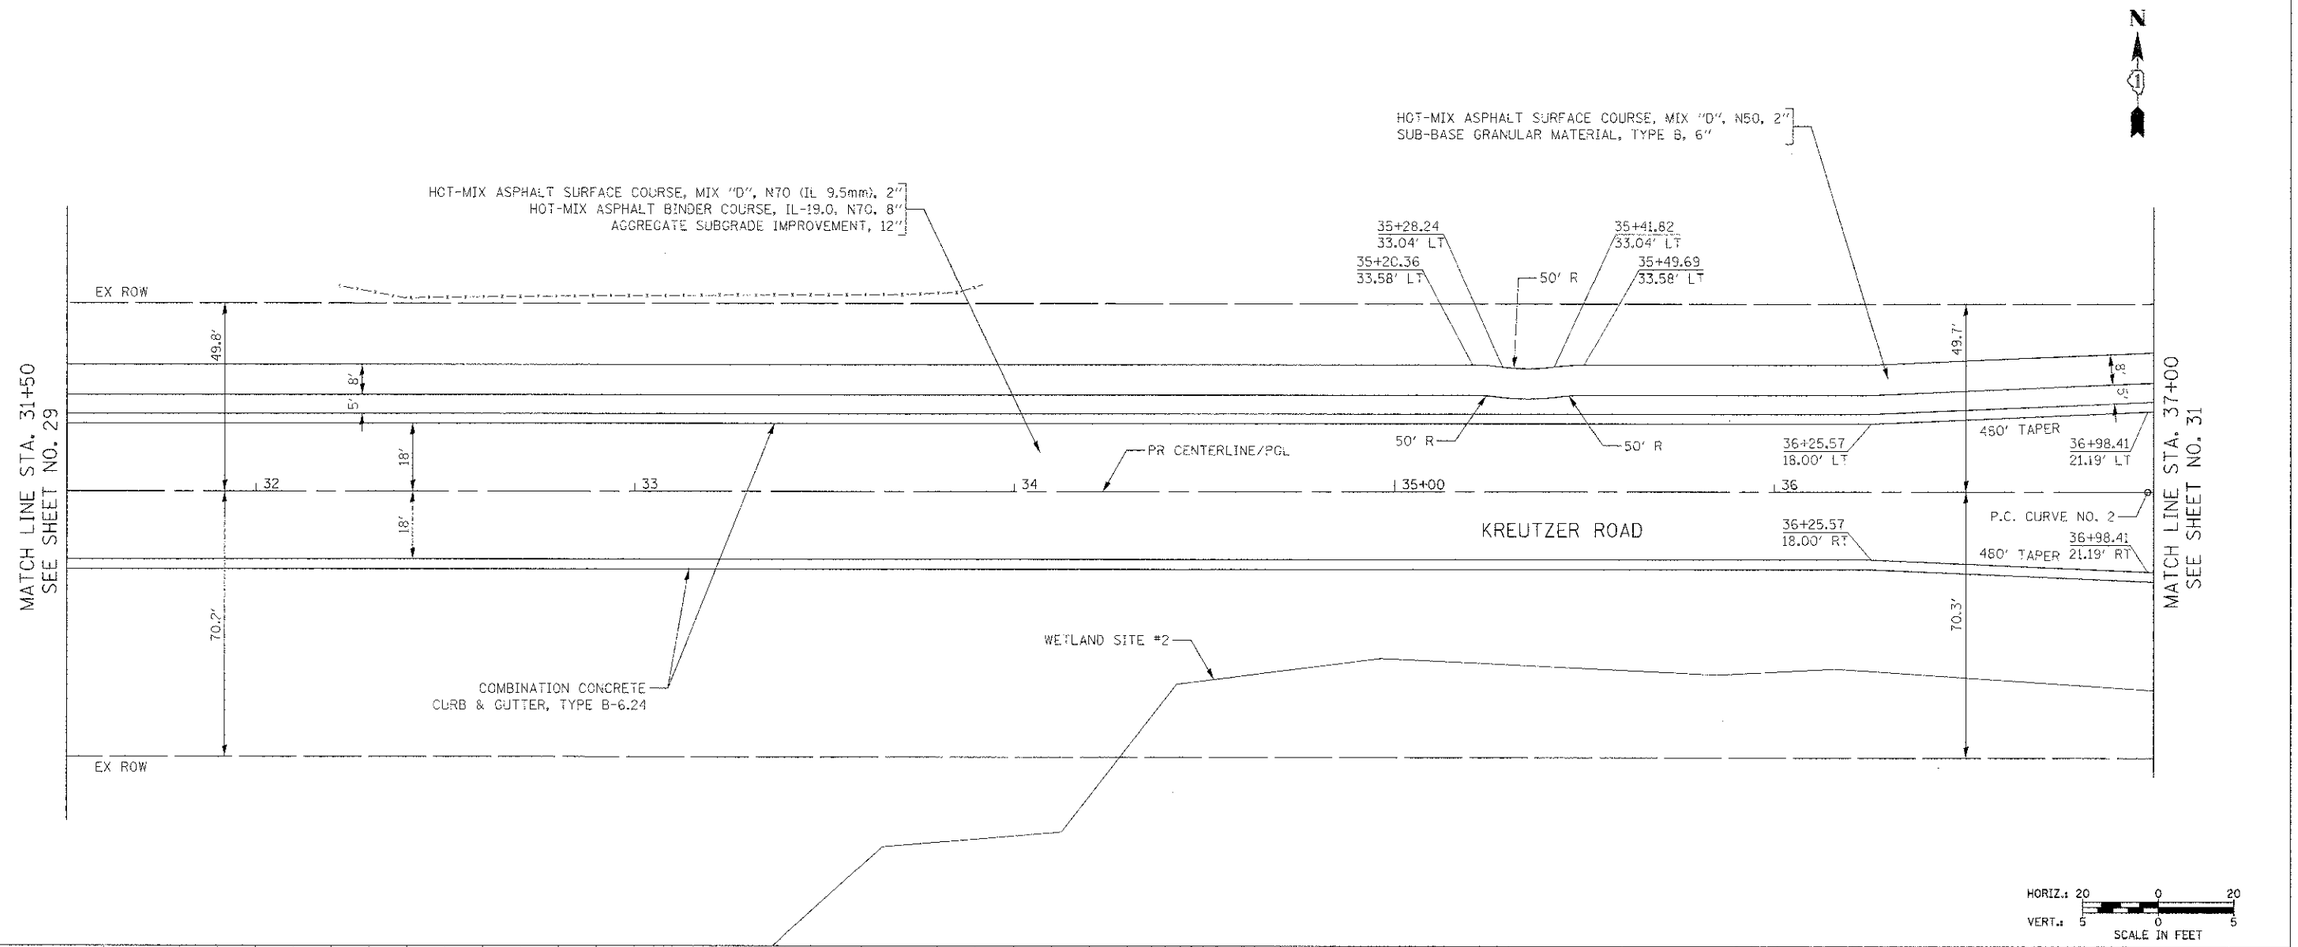

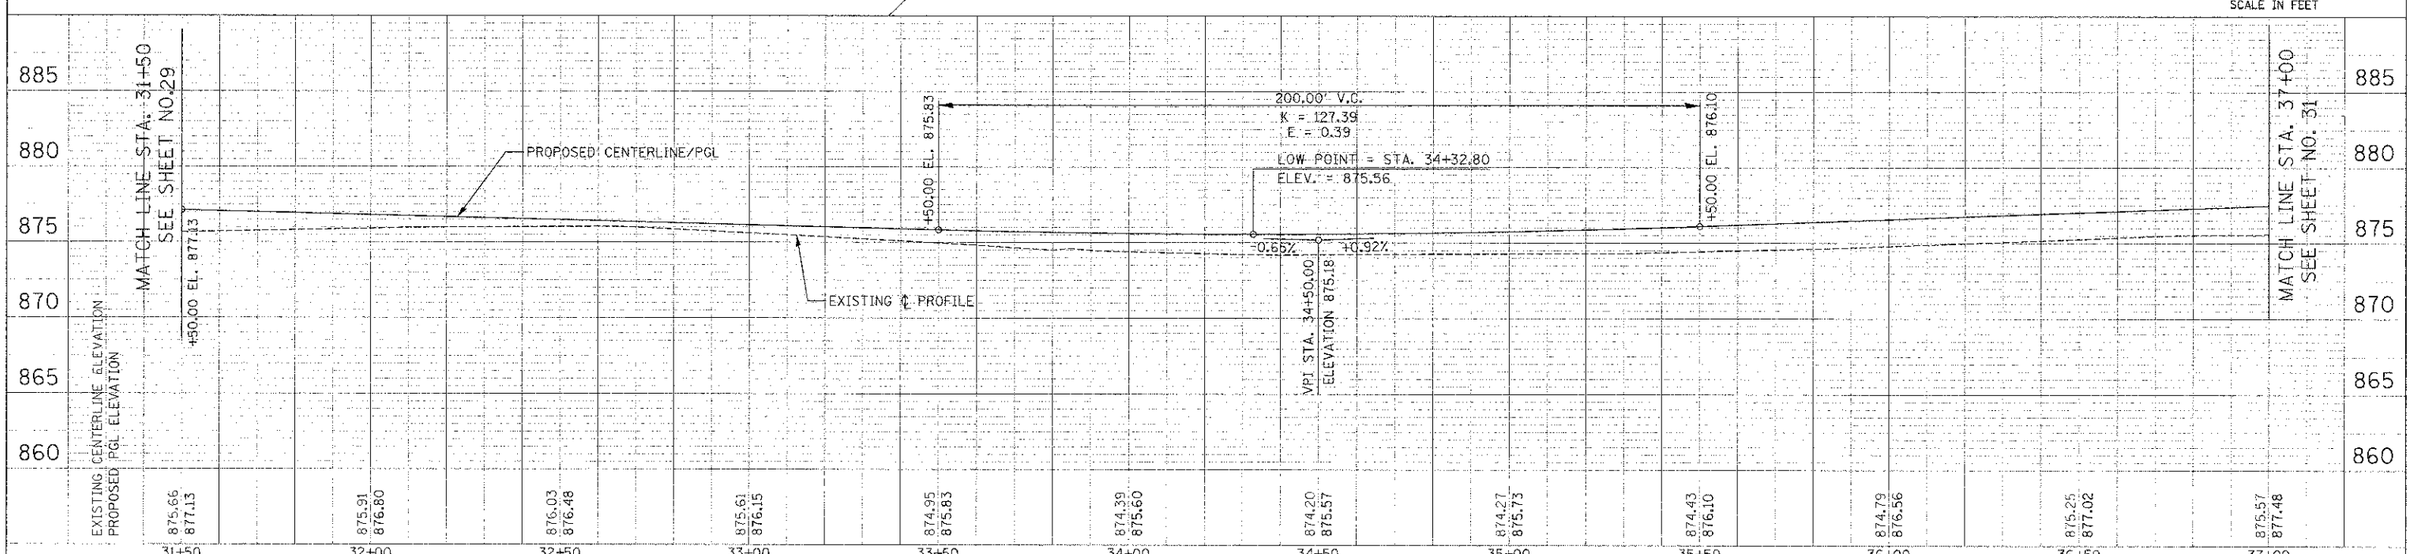

FILE NAME = ...\2473_P&P_05.dgn	USER NAME = bas	DESIGNED - BAS	REVISED -
		DRAWN - BAS	REVISED -
	PLOT SCALE = 20.0000 ' / in.	CHECKED - GAB	REVISED -
	PLOT DATE = 10/18/2012	DATE - 10/22/12	REVISED -

STATE OF ILLINOIS
DEPARTMENT OF TRANSPORTATION

PLAN AND PROFILE

SCALE: 1" = 20' | SHEET NO. 5 OF 11 SHEETS | STA. 31+50 TO STA. 37+00

F.A.U. RTE.	SECTION	COUNTY	TOTAL SHEETS	SHEET NO.
4068	07-0031-90-PV	McHENRY	167	30
		CONTRACT NO. 63743		
FED. ROAD DIST. NO. 1	ILLINOIS	FED. AID PROJECT XXX------		