WATER MAIN APPURTENANCES			
NO.	STATION	OFFSET	DESCRIPTION
WM-FW3	123+08	9' RT	D.I. RJT 8" x 6" TEE
WM-FW4	123+07	9' RT	D.I. RJT 6" SLEEVE
WM-FHW4	123+06	19' LT	FIRE HYDRANT WITH AUXILIARY VALVE AND BOX

WATER MAIN PIPES			
NO.	LENGTH (LFT)	DIA. (IN.)	INSTALLATION METHOD
WM-PW1	24'	6" RJT	OPEN CUT

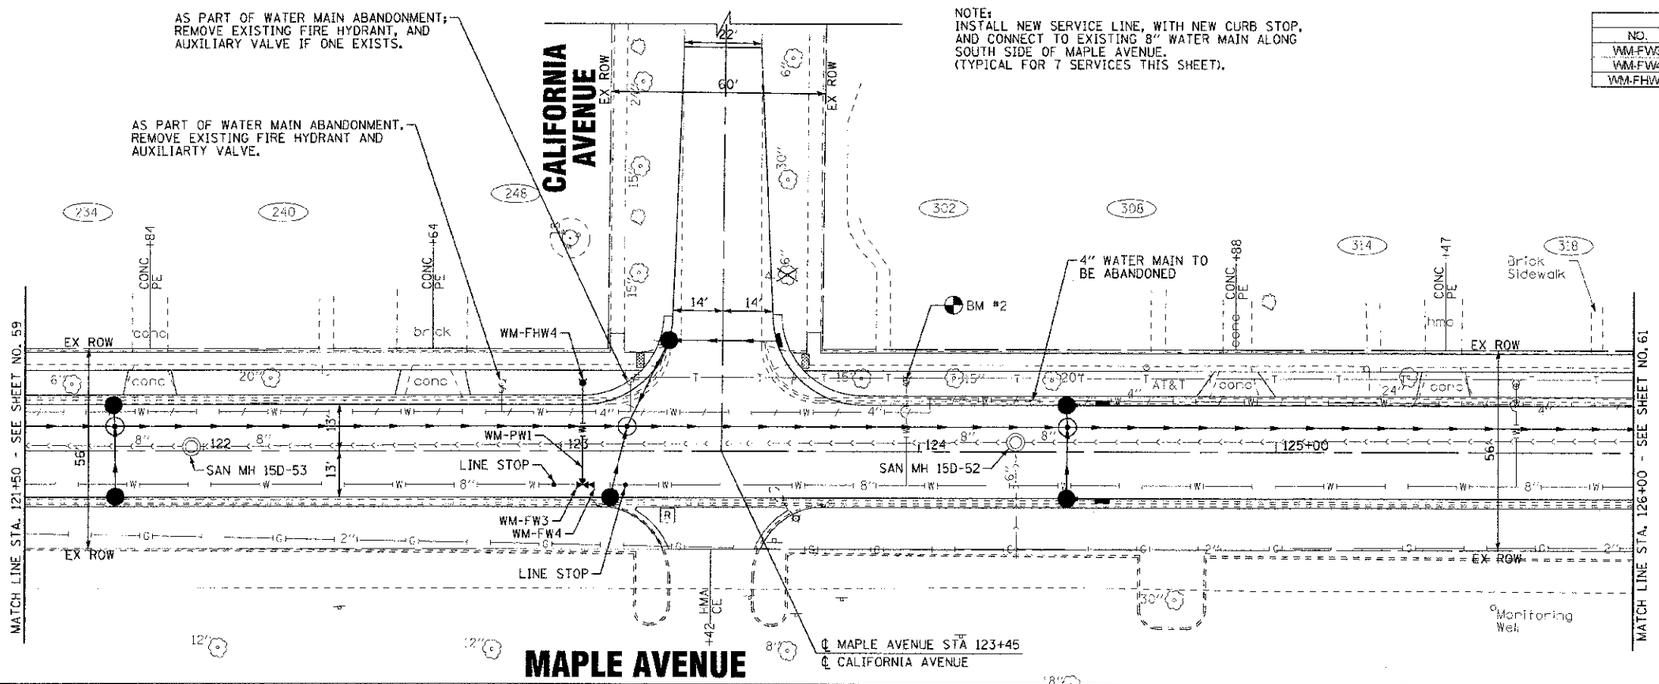

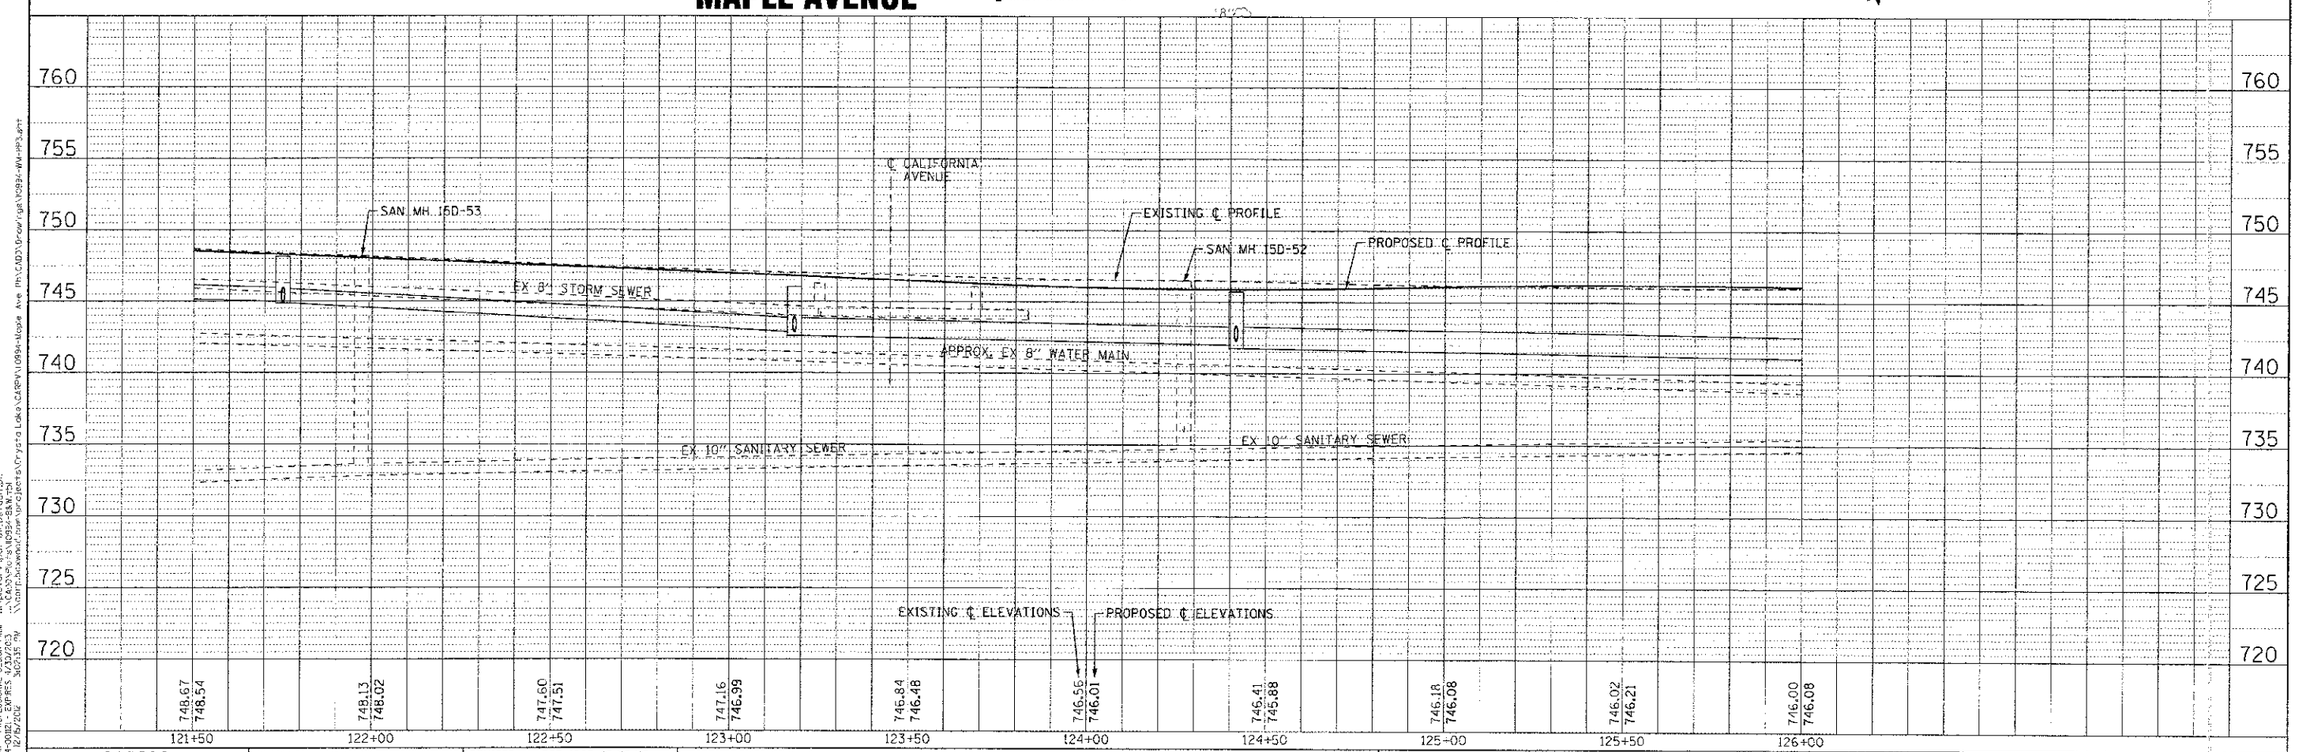

DESIGNED - AMM/SMV	REVISED - PER IDOT 10/19/12	STATE OF ILLINOIS DEPARTMENT OF TRANSPORTATION	WATER MAIN AND SANITARY SEWER MAPLE AVENUE
DRAWN - UKB	REVISED -		
CHECKED - RWL	REVISED -		
DATE 06/20/12	FILE - 110994-WM-PP3.sht		SCALE: H: 1"=20' V: 1"=5' STA. 121+50 TO STA. 126+00

F.A. RTE.	SECTION	COUNTY	TOTAL SHEETS	SHEET NO.
4006	95-00049-00-PV	KANE	158	60

CONTRACT NO. 63745

FED. ROAD DIST. NO. 1 | ILLINOIS | FED. AID PROJECT M-8003 (095)

COPYRIGHT © 2012 BY BAXTER & WOODMAN, INC. STATE OF ILLINOIS - PROFESSIONAL DESIGN FIRM LICENSE NO. - 184-000811 - EXPIRES 4/30/2013 23LA13 12/5/2012 3:00:15 PM