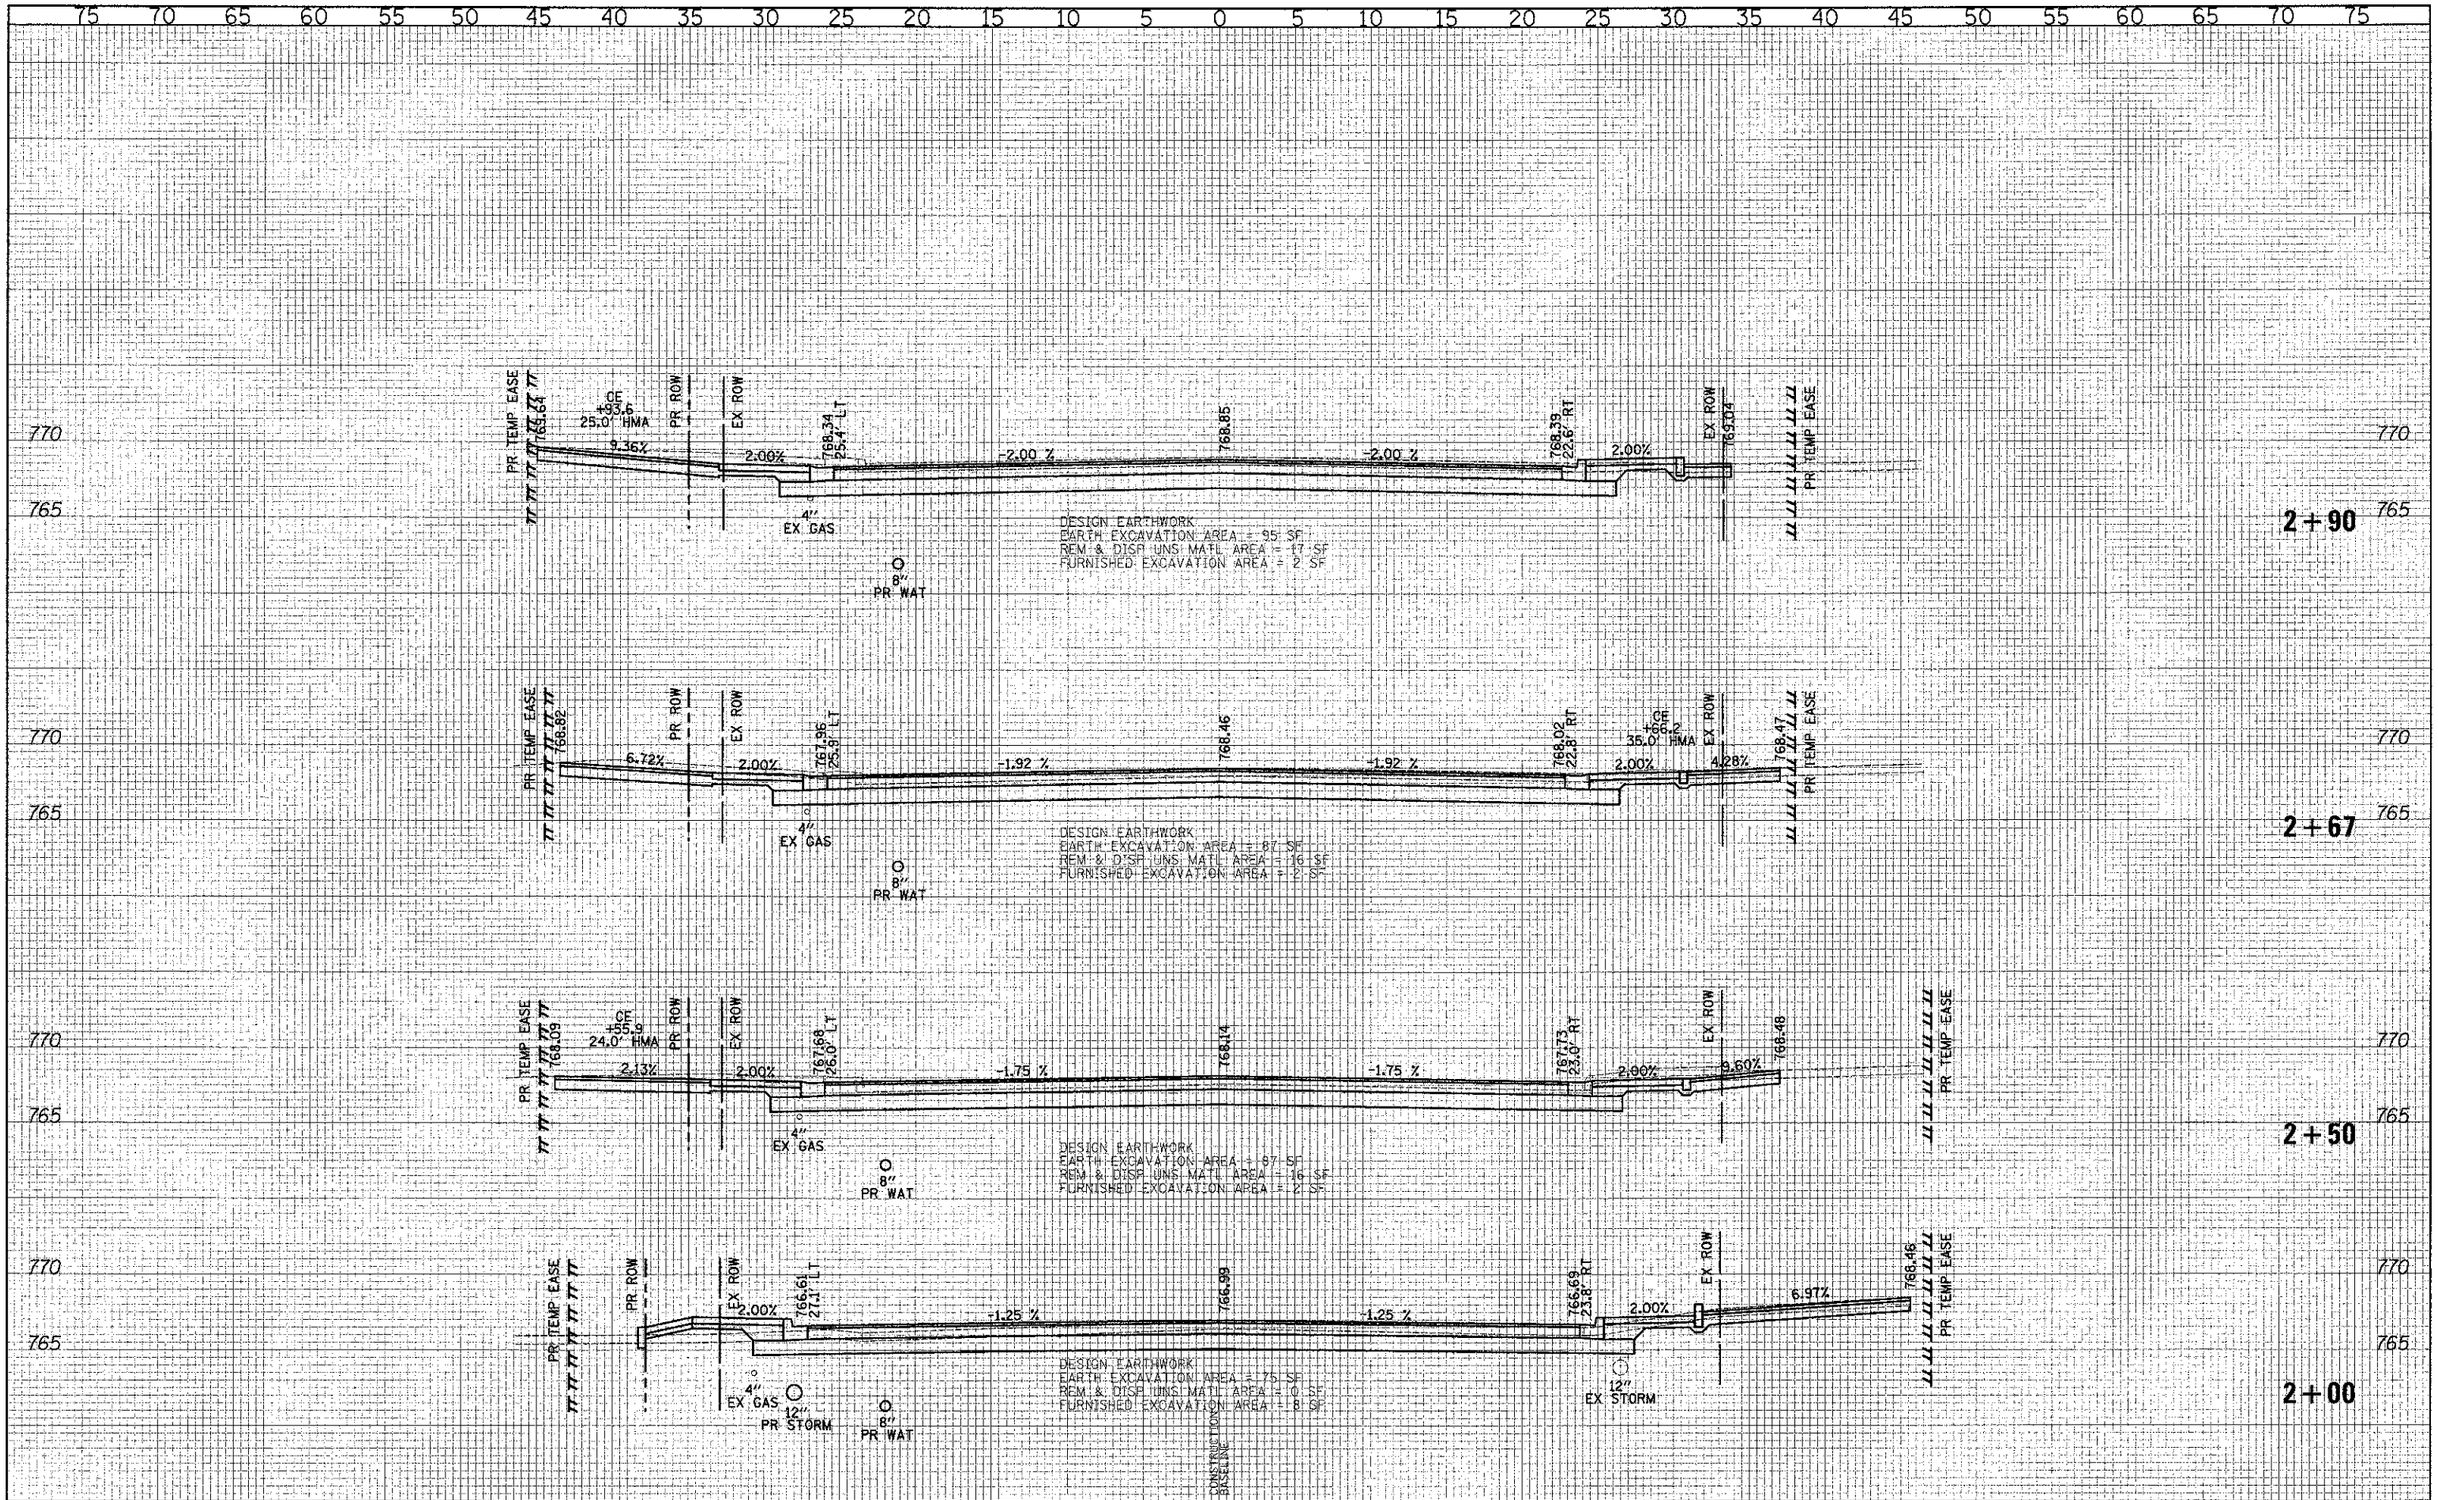

CIVILTECH 450 E Devon Ave, Suite 300 Itasca, Illinois 60143 Tel: 630.773.3900 Fax: 630.773.3975 www.civiltechinc.com	DESIGNED - PK DRAWN - JRR CHECKED - RTM DATE - 12/17/2012	REVISED - REVISED - REVISED - REVISED -	**STATE OF ILLINOIS** **DEPARTMENT OF TRANSPORTATION**

SCALES
VERT. 0 5 10
HORIZ. 0 5 10

CROSS SECTIONS – WASHINGTON STREET

SHEET NO. 2 OF 49 SHEETS | STA. 2+00.00 TO STA. 2+90.00

F.A.U. RTE.	SECTION	COUNTY	TOTAL SHEETS	SHEET NO.
0187	05-00121-07-WR	LAKE	223	169
		CONTRACT NO. 63765		

FED. ROAD DIST. NO. 1 | ILLINOIS | FED. AID PROJECT

ORIGINAL SURVEY: SURVEYED / PLOTTED / NOTE BOOK / TEMPLATE / AREAS / AREAS CHECKED / NO. / BY / DATE

FINAL SURVEY: SURVEYED / PLOTTED / NOTE BOOK / TEMPLATE / AREAS / AREAS CHECKED / NO. / BY / DATE