RESTORATION OF WORK AREA

RESTORATION OF THE TRAFFIC SIGNAL WORK AREA SHALL BE INCIDENTAL TO THE RELATED PAY ITEM SUCH AS FOUNDATION, CONDUIT, HANDHOLE, TRENCH AND BACKFILL, ETC., AND NO EXTRA COMPENSATION SHALL BE ALLOWED. ALL ROADWAYS SURFACES SUCH AS SHOULDERS, MEDIANS, SIDEWALKS, PAVEMENT, ETC. SHALL BE REPLACED IN KIND. ALL DAMAGE TO MOWED LAWNS SHALL BE REPLACED WITH AN APPROVED SOD AND ALL DAMAGE TO UNMOWED LAWNS SHALL BE SEEDED IN ACCORDANCE WITH STANDARD SPECIFICATIONS 252 AND 250 RESPECTIVELY.

NOTE

THE TRAFFIC SIGNAL CONTROL EQUIPMENT FOR THIS PROJECT SHALL BE "EAGLE" TO MATCH THE EXISTING ADJACENT SYSTEM.

NOTE

THE NEW PEDESTRIAN SIGNAL HEADS WITH COUNTDOWN TIMERS AND NEW BRACKETS SHALL BE PAINTED BLACK WHICH WILL BE INCLUDED IN THE CONTRACT UNIT COST FOR THE PEDESTRIAN SIGNAL HEADS.

1. ALL NEW TRAFFIC SIGNAL EQUIPMENT INCLUDING POSTS AND MAST ARMS SHALL ARRIVE AT THE PROJECT SITE WITH A BLACK FACTORY FINISH IN ACCORDANCE WITH THE SPECIAL PROVISIONS.
2. STOP BARS ARE NOT TO BE PLACED PRIOR TO THE PROPOSED TRAFFIC SIGNALS BEING OPERATIONAL, THEY WILL BE INSTALLED AT THE TIME OF TRAFFIC SIGNAL TURN-ON.
3. THE EMERGENCY VEHICLE PREEMPTION EQUIPMENT FOR THIS PROJECT SHALL BE TOMAR OR AN APPROVED EQUAL AS REQUIRED BY THE MCHENRY TOWNSHIP FIRE DEPARTMENT.
4. THE CONCRETE APRON AND EARTH EXCAVATION REQUIRED AT THE CONTROLLER WILL BE INCLUDED IN THE COST FOR UNINTERRUPTIBLE POWER SUPPLY SPECIAL.

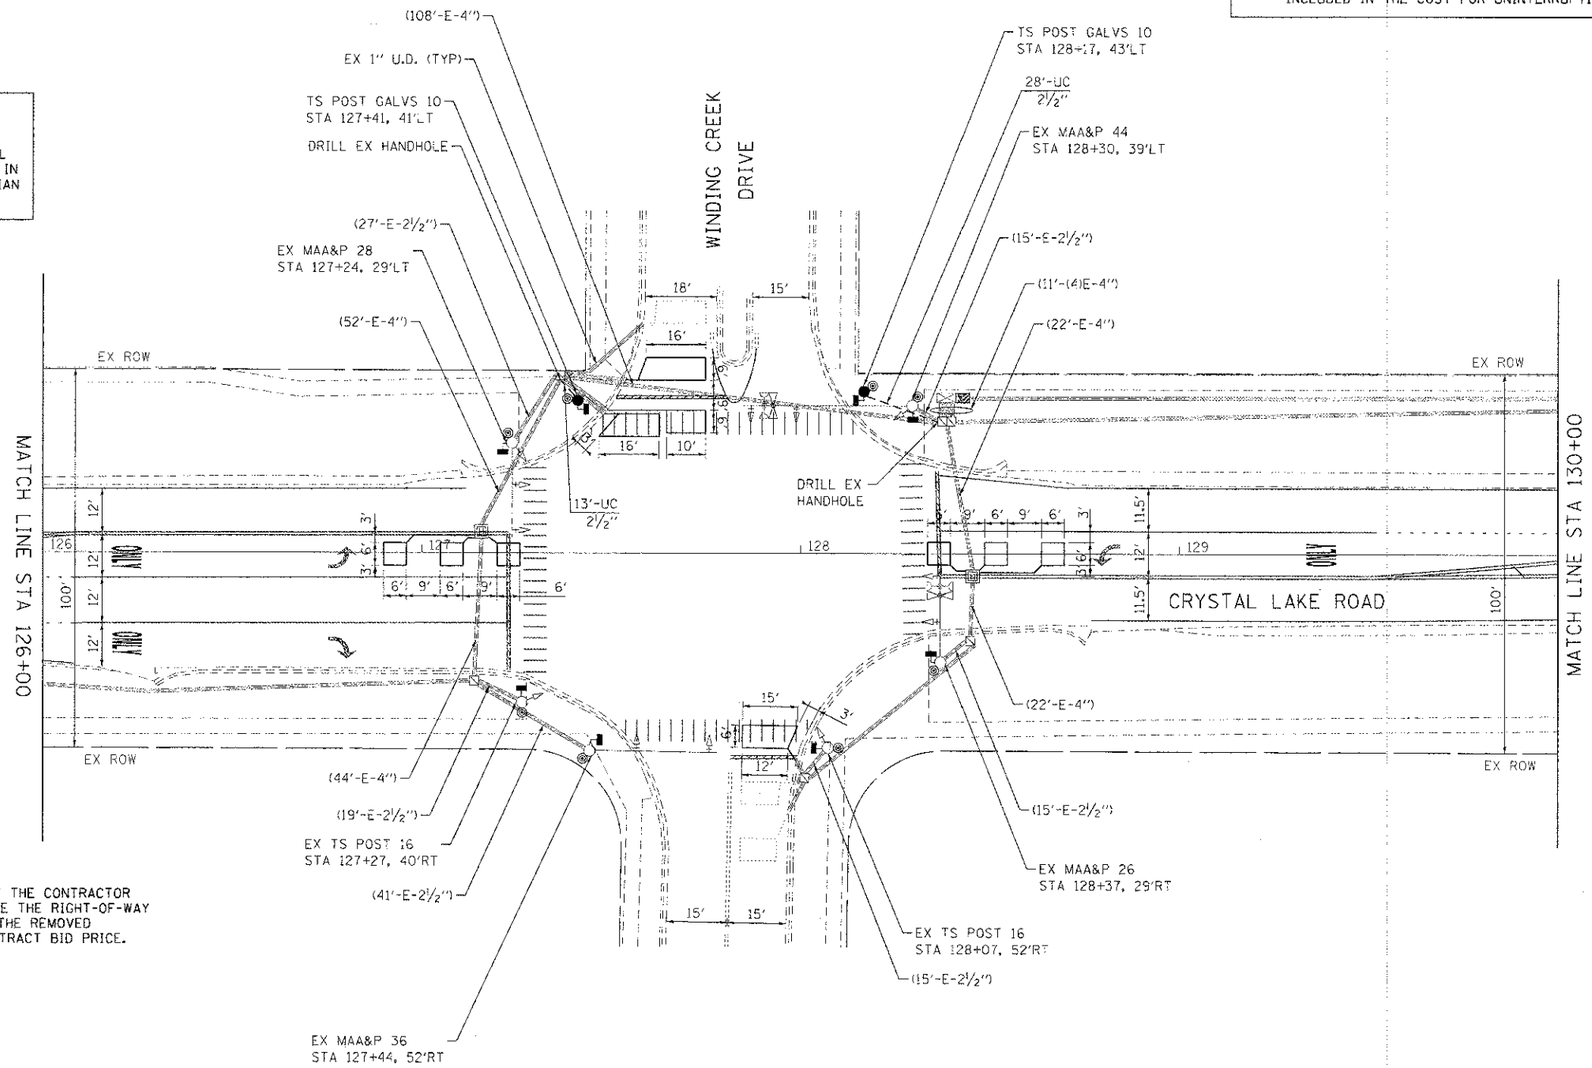

THE FOLLOWING ITEMS SHALL BE REMOVED BY THE CONTRACTOR AND SHALL BE DISPOSED OF BY THEM OUTSIDE THE RIGHT-OF-WAY AT THEIR EXPENSE. THE SALVAGE VALUE OF THE REMOVED EQUIPMENT SHALL BE REFLECTED IN THE CONTRACT BID PRICE.

8	EACH	PEDESTRIAN SIGNAL HEAD
6	EACH	PEDESTRIAN PUSH BUTTON

GRAPHIC SCALE

20 0 20 40 60 80

FEET

HRGreen.com
Illinois Professional Design Firm
184-001322
HRGreen

USER NAME = jstrzal	DESIGNED - JJS	REVISED -	
	DRAWN - JJS	REVISED -	
PLOT SCALE = 1"=20'	CHECKED - CP	REVISED -	
PLOT DATE = 2/1/2013	DATE - 11/12/12	REVISED -	

CITY OF MCHENRY

TRAFFIC SIGNAL INSTALLATION PLAN
CRYSTAL LAKE ROAD AT WINDING CREEK DRIVE

SCALE: 1"=20' | SHEET NO. 1 OF 2 SHEETS | STA. NA TO STA. NA

F.A. RTE.	SECTION	COUNTY	TOTAL SHEETS	SHEET NO.
0085	11-00073-00-RS	MCHENRY	44	27
		CONTRACT NO. 63794		

FED. ROAD DIST. NO. | ILLINOIS | FED. AID PROJECT

COMPANY NAME: -81-189-12
PROJECT CONTACT: CRYSTAL LAKE ROAD IMPROVEMENTS
CLIENT: 6110369-sfpwc01.dgn
DATE PLOTTED: 2/1/2013 7:39:58 AM
FILE NAME: 8610369-sfpwc01.dgn
PLOT DRIVER: HPL.pdf
PEN TABLE: STANDARD-TRANS.TBL