SECTION 25, TOWNSHIP 38, RANGE 12

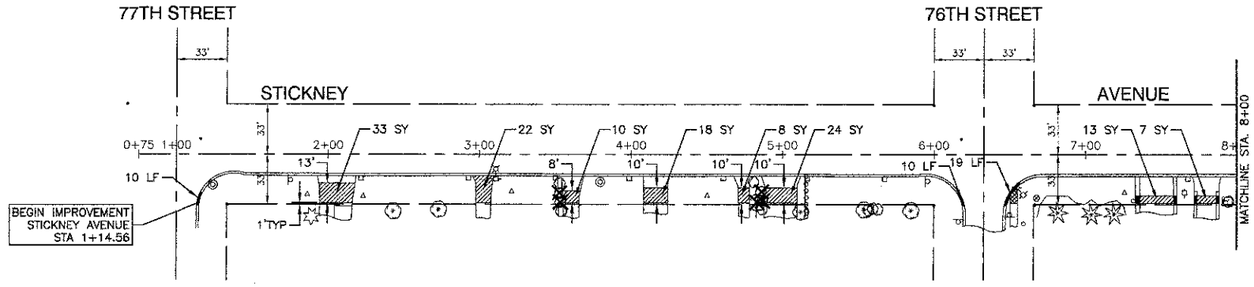

EXISTING CONDITIONS

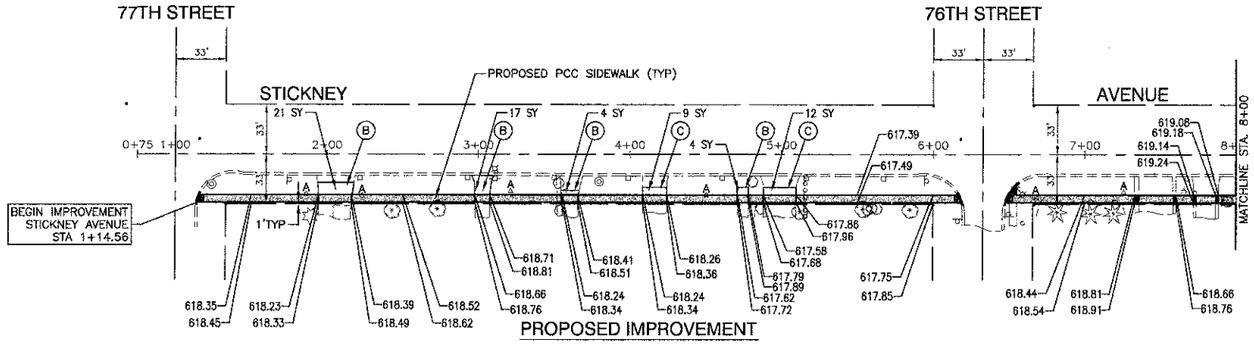

PROPOSED IMPROVEMENT

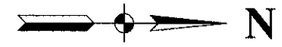

LEGEND

- CURB REMOVAL & REPLACEMENT
- SIDEWALK REMOVAL
- DRIVEWAY PAVEMENT REMOVAL
- PORTLAND CEMENT CONCRETE SIDEWALK, 5" (6" THROUGH DRIVEWAYS) AGGREGATE BASE COURSE, TYPE B, 3"
- DETECTABLE WARNINGS
- A ADJUST STRUCTURE
- (B) STABILIZED DRIVEWAY PAVEMENT
- (C) PCC DRIVEWAY PAVEMENT, 6"
- TREE / SHRUB REMOVAL

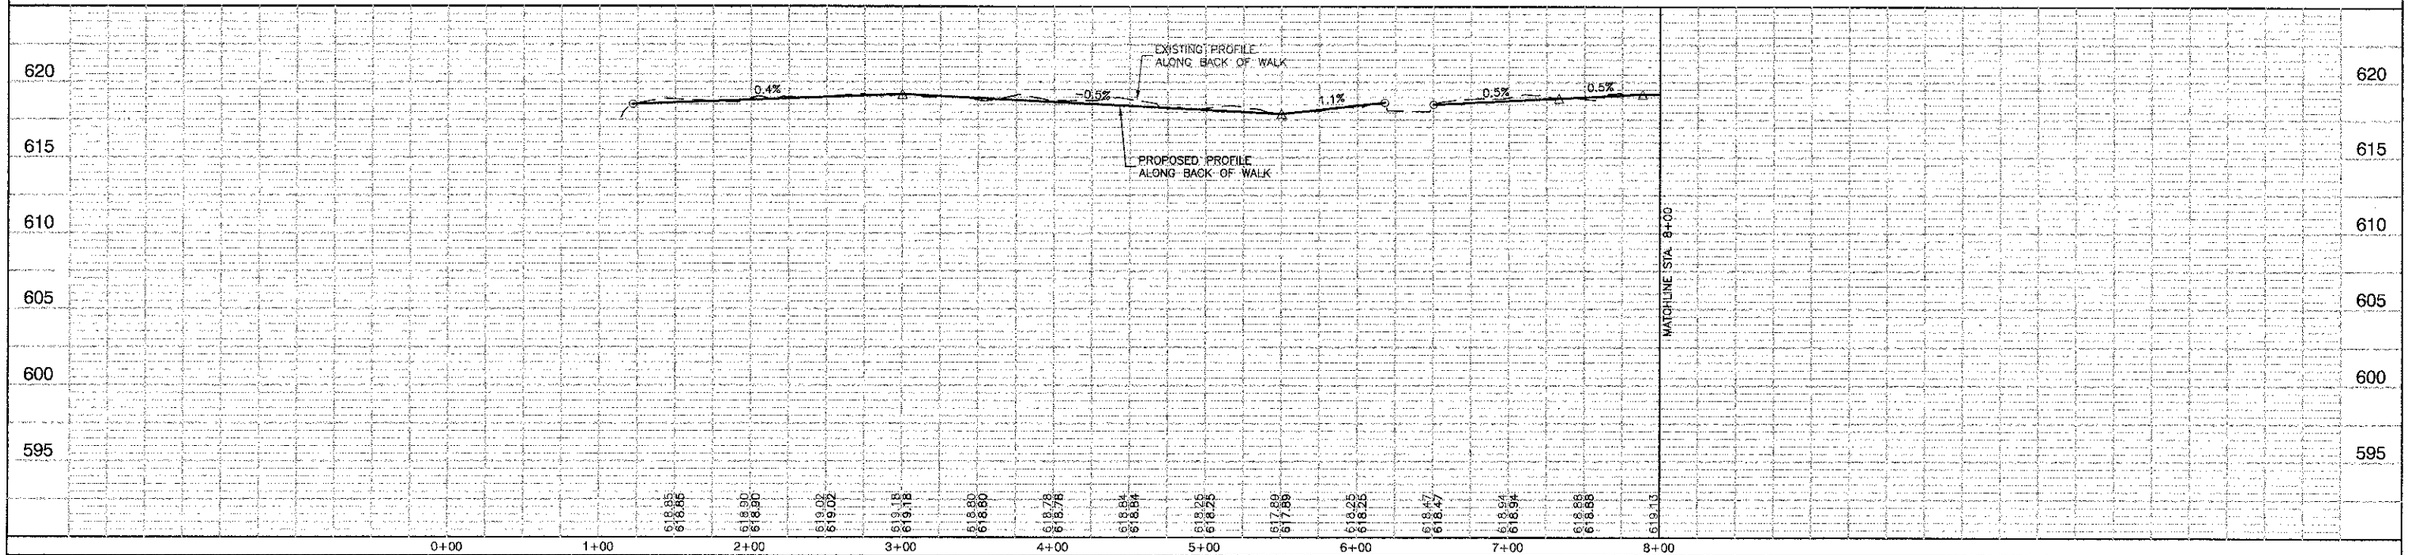

PLAN: SURVEYED, PLOTTED, ALIGNMENT CHECKED, ALL FILE WINDOWS CLOSED, CADD FILE NAME, NOTE BOOK, NO., DATE, BY

PROFILE: SURVEYED, PLOTTED, GRADES CHECKED, B.M. NOTED, NOTE BOOK

FILE NAME = 10426-PLPR-01 - IDOT PLPR01	USER NAME =	DESIGNED — JPH	REVISED —
		CHECKED — PKB	REVISED —
	PLOT SCALE =	DRAWN — KWM / PS	REVISED —
	PLOT DATE = 02-01-13	CHECKED — AG	REVISED —

STATE OF ILLINOIS
DEPARTMENT OF TRANSPORTATION

VILLAGE OF BRIDGEVIEW
PROPOSED SIDEWALK IMPROVEMENTS
SIDEWALK PLAN & PROFILE

SCALE: | SHEET NO. 4 OF 11 SHEETS | STA. | TO STA.

F.A. RTE.	SECTION	COUNTY	TOTAL SHEETS	SHEET NO.
N/A	12-00066-00-SW	COOK	11	4
		CONTRACT NO. 63800		
FED. ROAD DIST. NO. 1	ILLINOIS	FED. AID PROJECT SRTS-4009(174)		