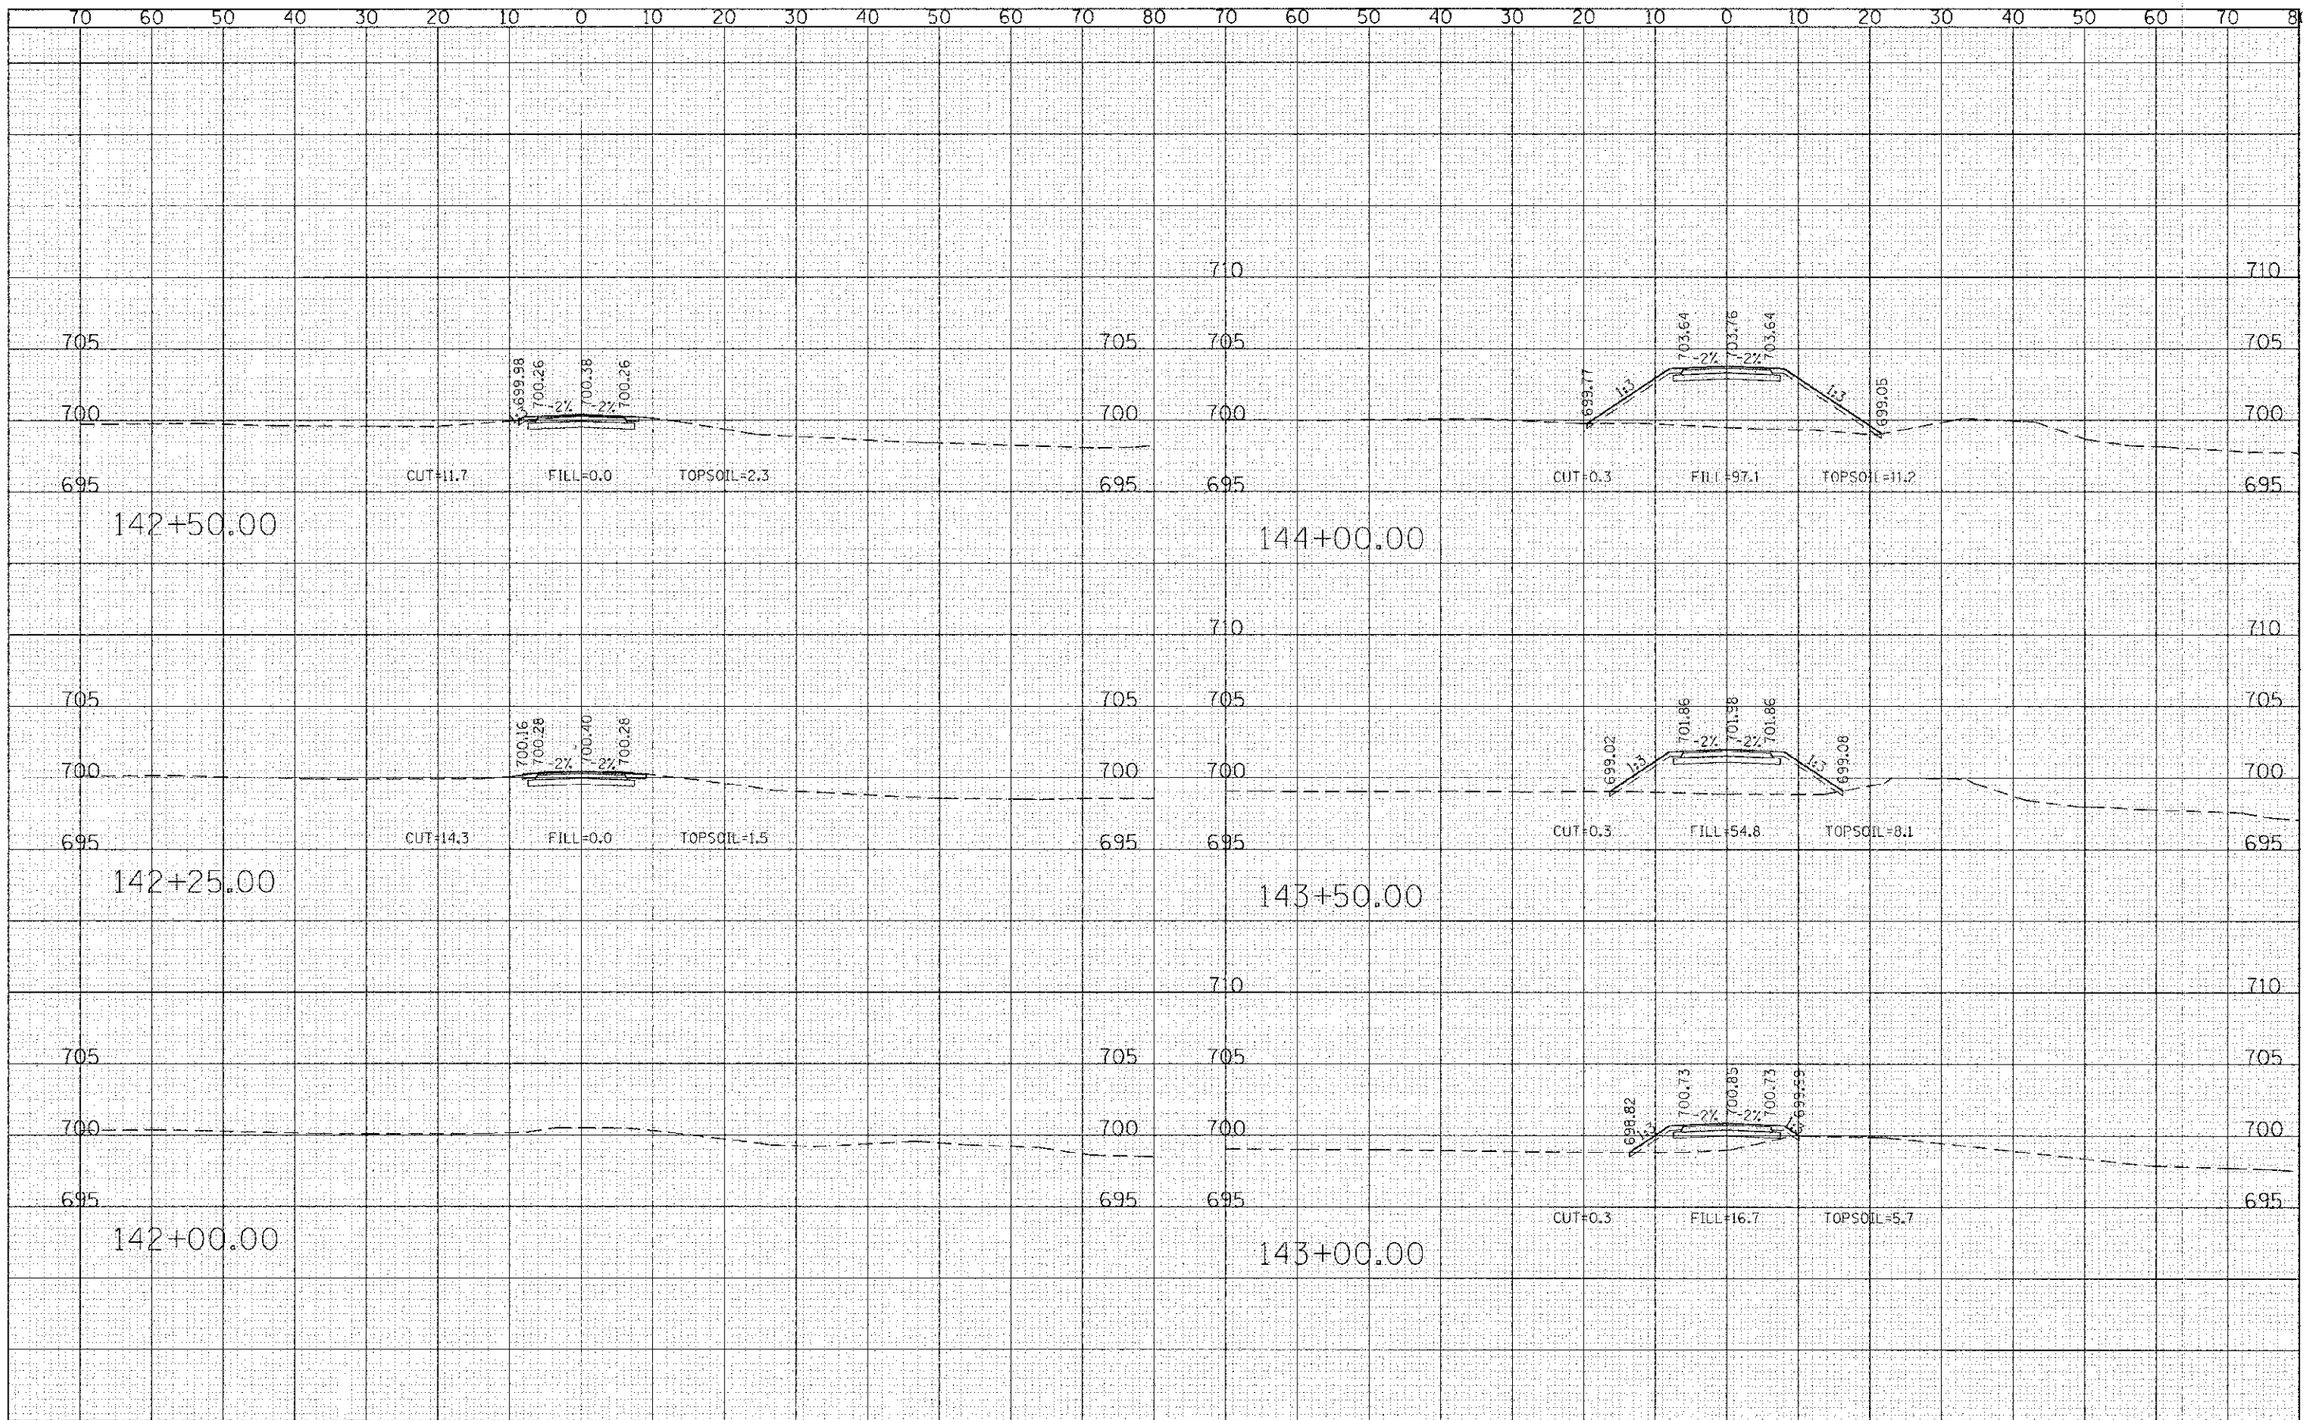

FILE NAME = G:\CHI2\0137\Road\Sheets\0137-SHT-XS.dgn	USER NAME = mdcantaford	DESIGNED - CEC	REVISED -
		DRAWN - CEC	REVISED -
	PLOT SCALE = 10.0000 ' / in.	CHECKED - DWB	REVISED -
	PLOT DATE = 2/13/2013	DATE - 02/04/2013	REVISED -

STATE OF ILLINOIS
DEPARTMENT OF TRANSPORTATION

BUSSE WOODS TRAIL OVERPASS
CROSS SECTIONS

SCALE: 10H : 5V | SHEET NO. 35 OF 43 SHEETS | STA. 142+00.00 TO STA. 144+00.00

F.A.P. RTE.	SECTION	COUNTY	TOTAL SHEETS	SHEET NO.
	09-00058-00-BT	COOK	43	35

CONTRACT NO. 63809

FED. ROAD DIST. NO. 7 ILLINOIS FED. AID PROJECT

FINAL SURVEY	SURVEYED	DATE
	P.CITIES	
NOTE BOOK	TEMPLATE	
	AREAS	
NO.	AREAS CHECKED	

ORIGINAL SURVEY	SURVEYED	DATE
	PLOTTED	
NOTE BOOK	TEMPLATE	
	AREAS	
NO.	AREAS CHECKED	