STAGE 2

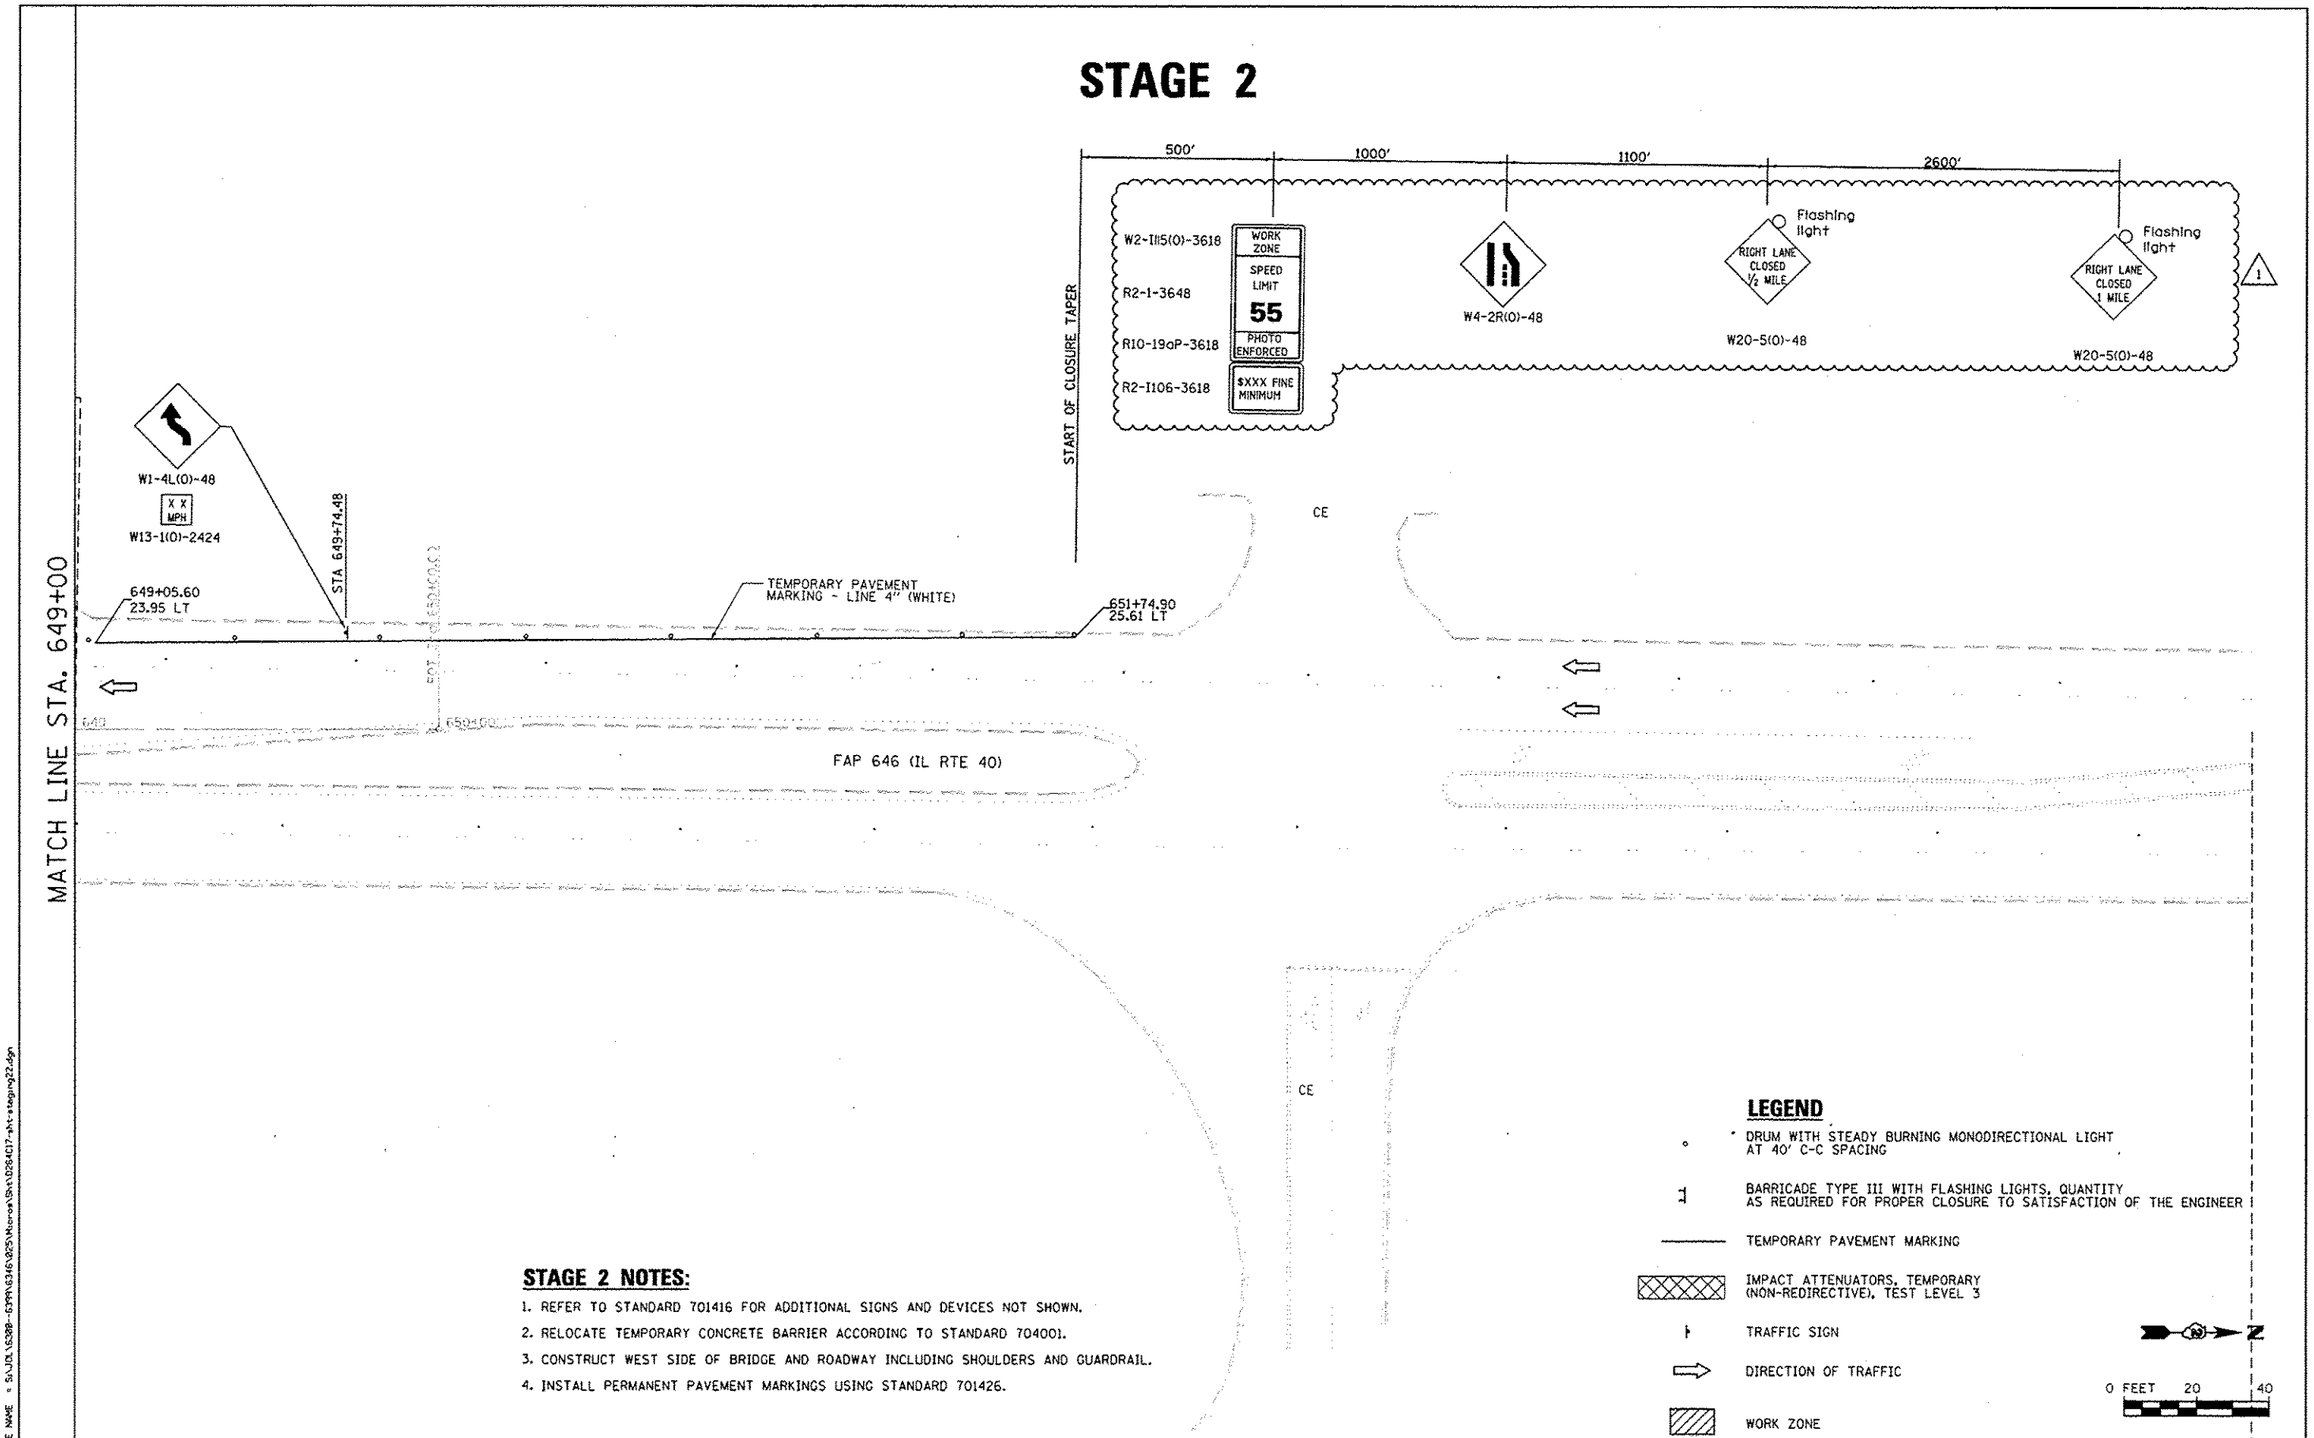

STAGE 2 NOTES:

1. REFER TO STANDARD 701416 FOR ADDITIONAL SIGNS AND DEVICES NOT SHOWN.
2. RELOCATE TEMPORARY CONCRETE BARRIER ACCORDING TO STANDARD 704001.
3. CONSTRUCT WEST SIDE OF BRIDGE AND ROADWAY INCLUDING SHOULDERS AND GUARDRAIL.
4. INSTALL PERMANENT PAVEMENT MARKINGS USING STANDARD 701426.

FILE NAME = S:\JOB\16386-6299\6346\825\Narrow\Sht\0264C17-sht-staging22.dgn

STRAND ASSOCIATES®
1170 SOUTH HOUBOLT ROAD
JOLIET, ILLINOIS 60431
(815) 744-4200

USER NAME = dennisw	DESIGNED - VLF	REVISED - ⚠ 04-05-13	
	DRAWN - DJW	REVISED -	
PLOT SCALE = 40.0000 ' / IN.	CHECKED - MAG	REVISED -	
PLOT DATE = 4/4/2013	DATE - 10-12-12	REVISED -	

STATE OF ILLINOIS
DEPARTMENT OF TRANSPORTATION

MAINTENANCE OF TRAFFIC
STAGE 2

SCALE: 1" = 20' | SHEET 21 OF 21 SHEETS | STA. 649+00 TO STA. 650+00

F.A.P. RTE.	SECTION	COUNTY	TOTAL SHEETS	SHEET NO.
646	101 BR-3	WHITESIDE	113	51

CONTRACT NO. 64C17

FED. ROAD DIST. NO. 2 | ILLINOIS | FED. AID PROJECT