SEC. 26 - T 20 N - R 8 E - 3RD PM

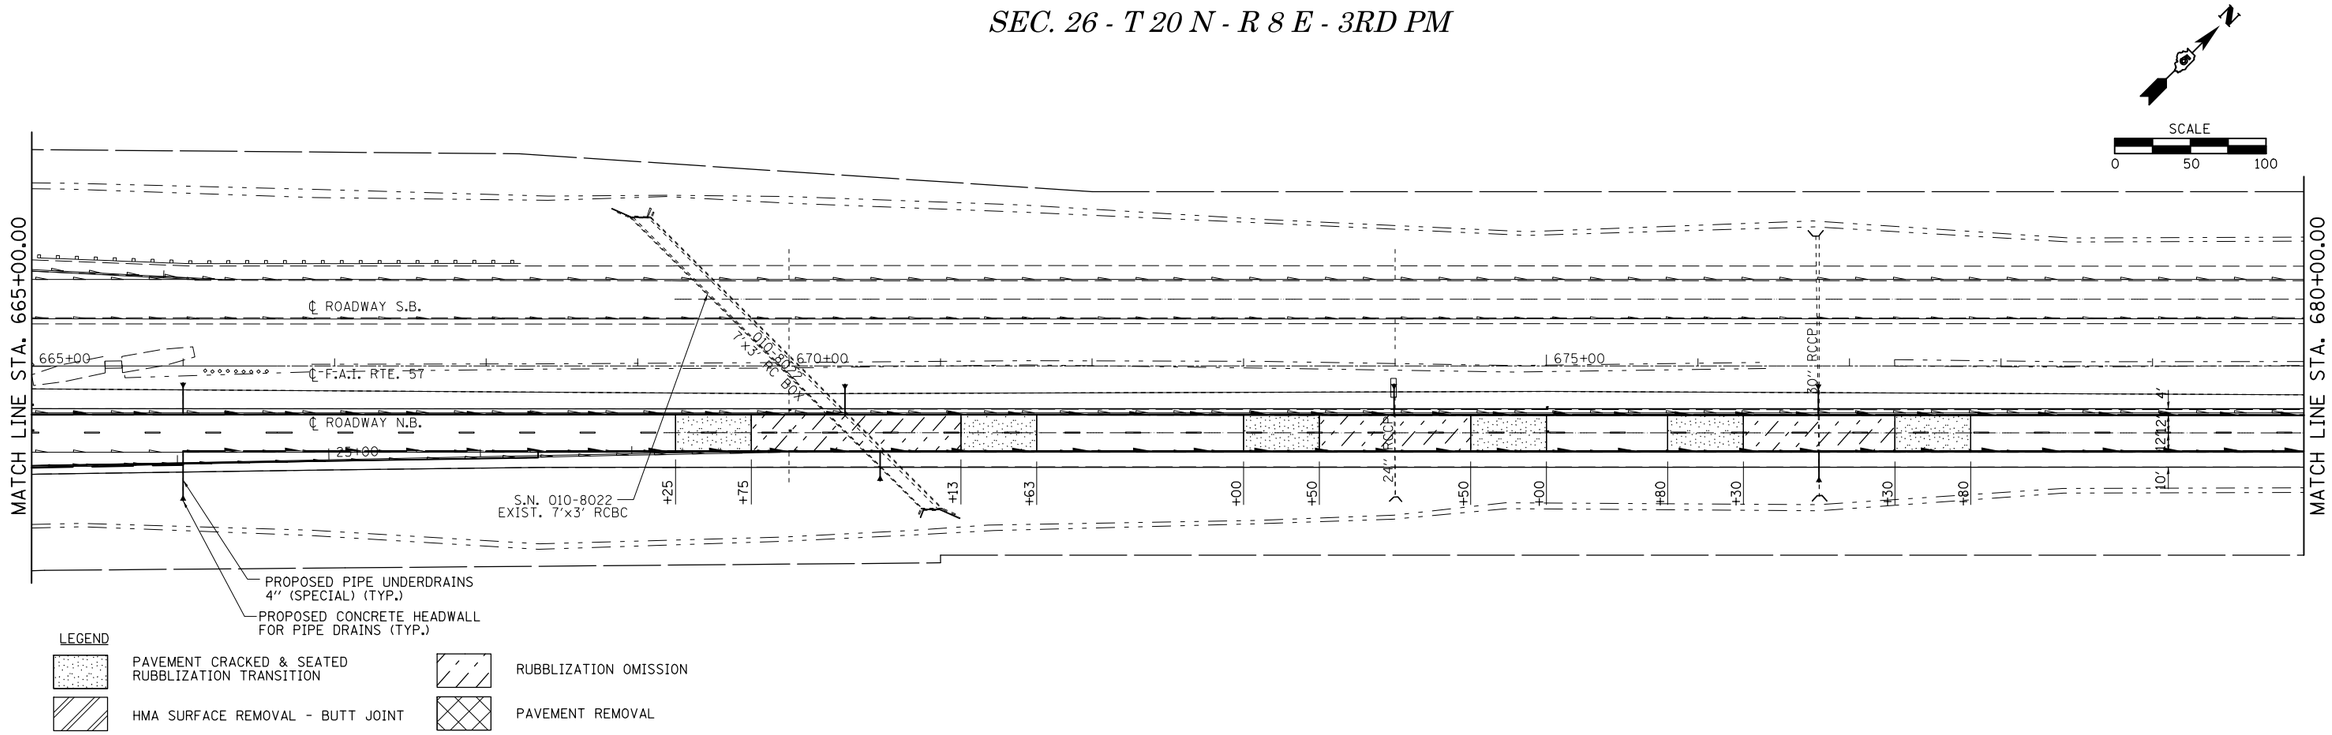

SEC. 26 - T 20 N - R 8 E - 3RD PM

SEE DISTRICT 5 DETAIL 7800BBBB
FOR AERIAL SPEED CHECK ZONES
AND OTHER STRIPING DETAILS.

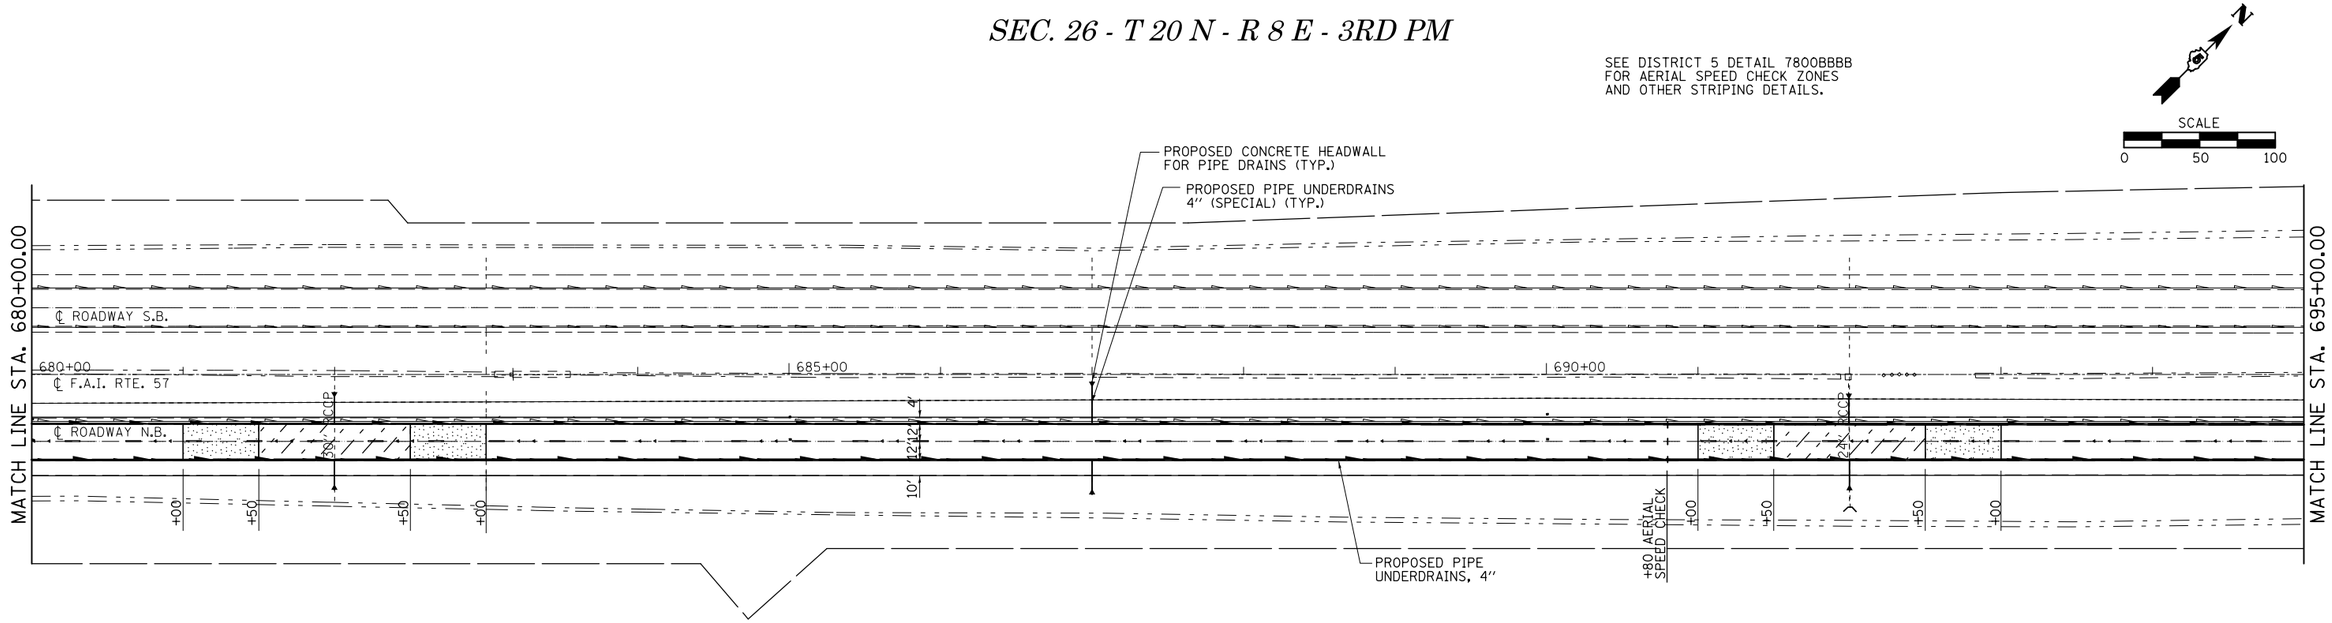

FILE NAME = c:\pw_work\pwidot\keysrb\d0158448\D57076-sht-plan.dgn	USER NAME = keysrb	DESIGNED -	REVISED -	STATE OF ILLINOIS DEPARTMENT OF TRANSPORTATION	PLAN SHEETS F.A.I. 57	F.A.I RTE. 57	SECTION (10-34, 10-35)RS-2(NB)	COUNTY CHAMPAIGN	TOTAL SHEETS 53 / SHEET NO. 24
	PLOT SCALE = 100.0000 ' / in.	DRAWN -	REVISED -					CONTRACT NO. 70716	
	PLOT DATE = 11/13/2012	CHECKED -	REVISED -						
		DATE -	REVISED -		SCALE: / SHEET NO. 2 OF 10 SHEETS / STA. 665+00 TO STA. 695+00		ILLINOIS FED. AID PROJECT		