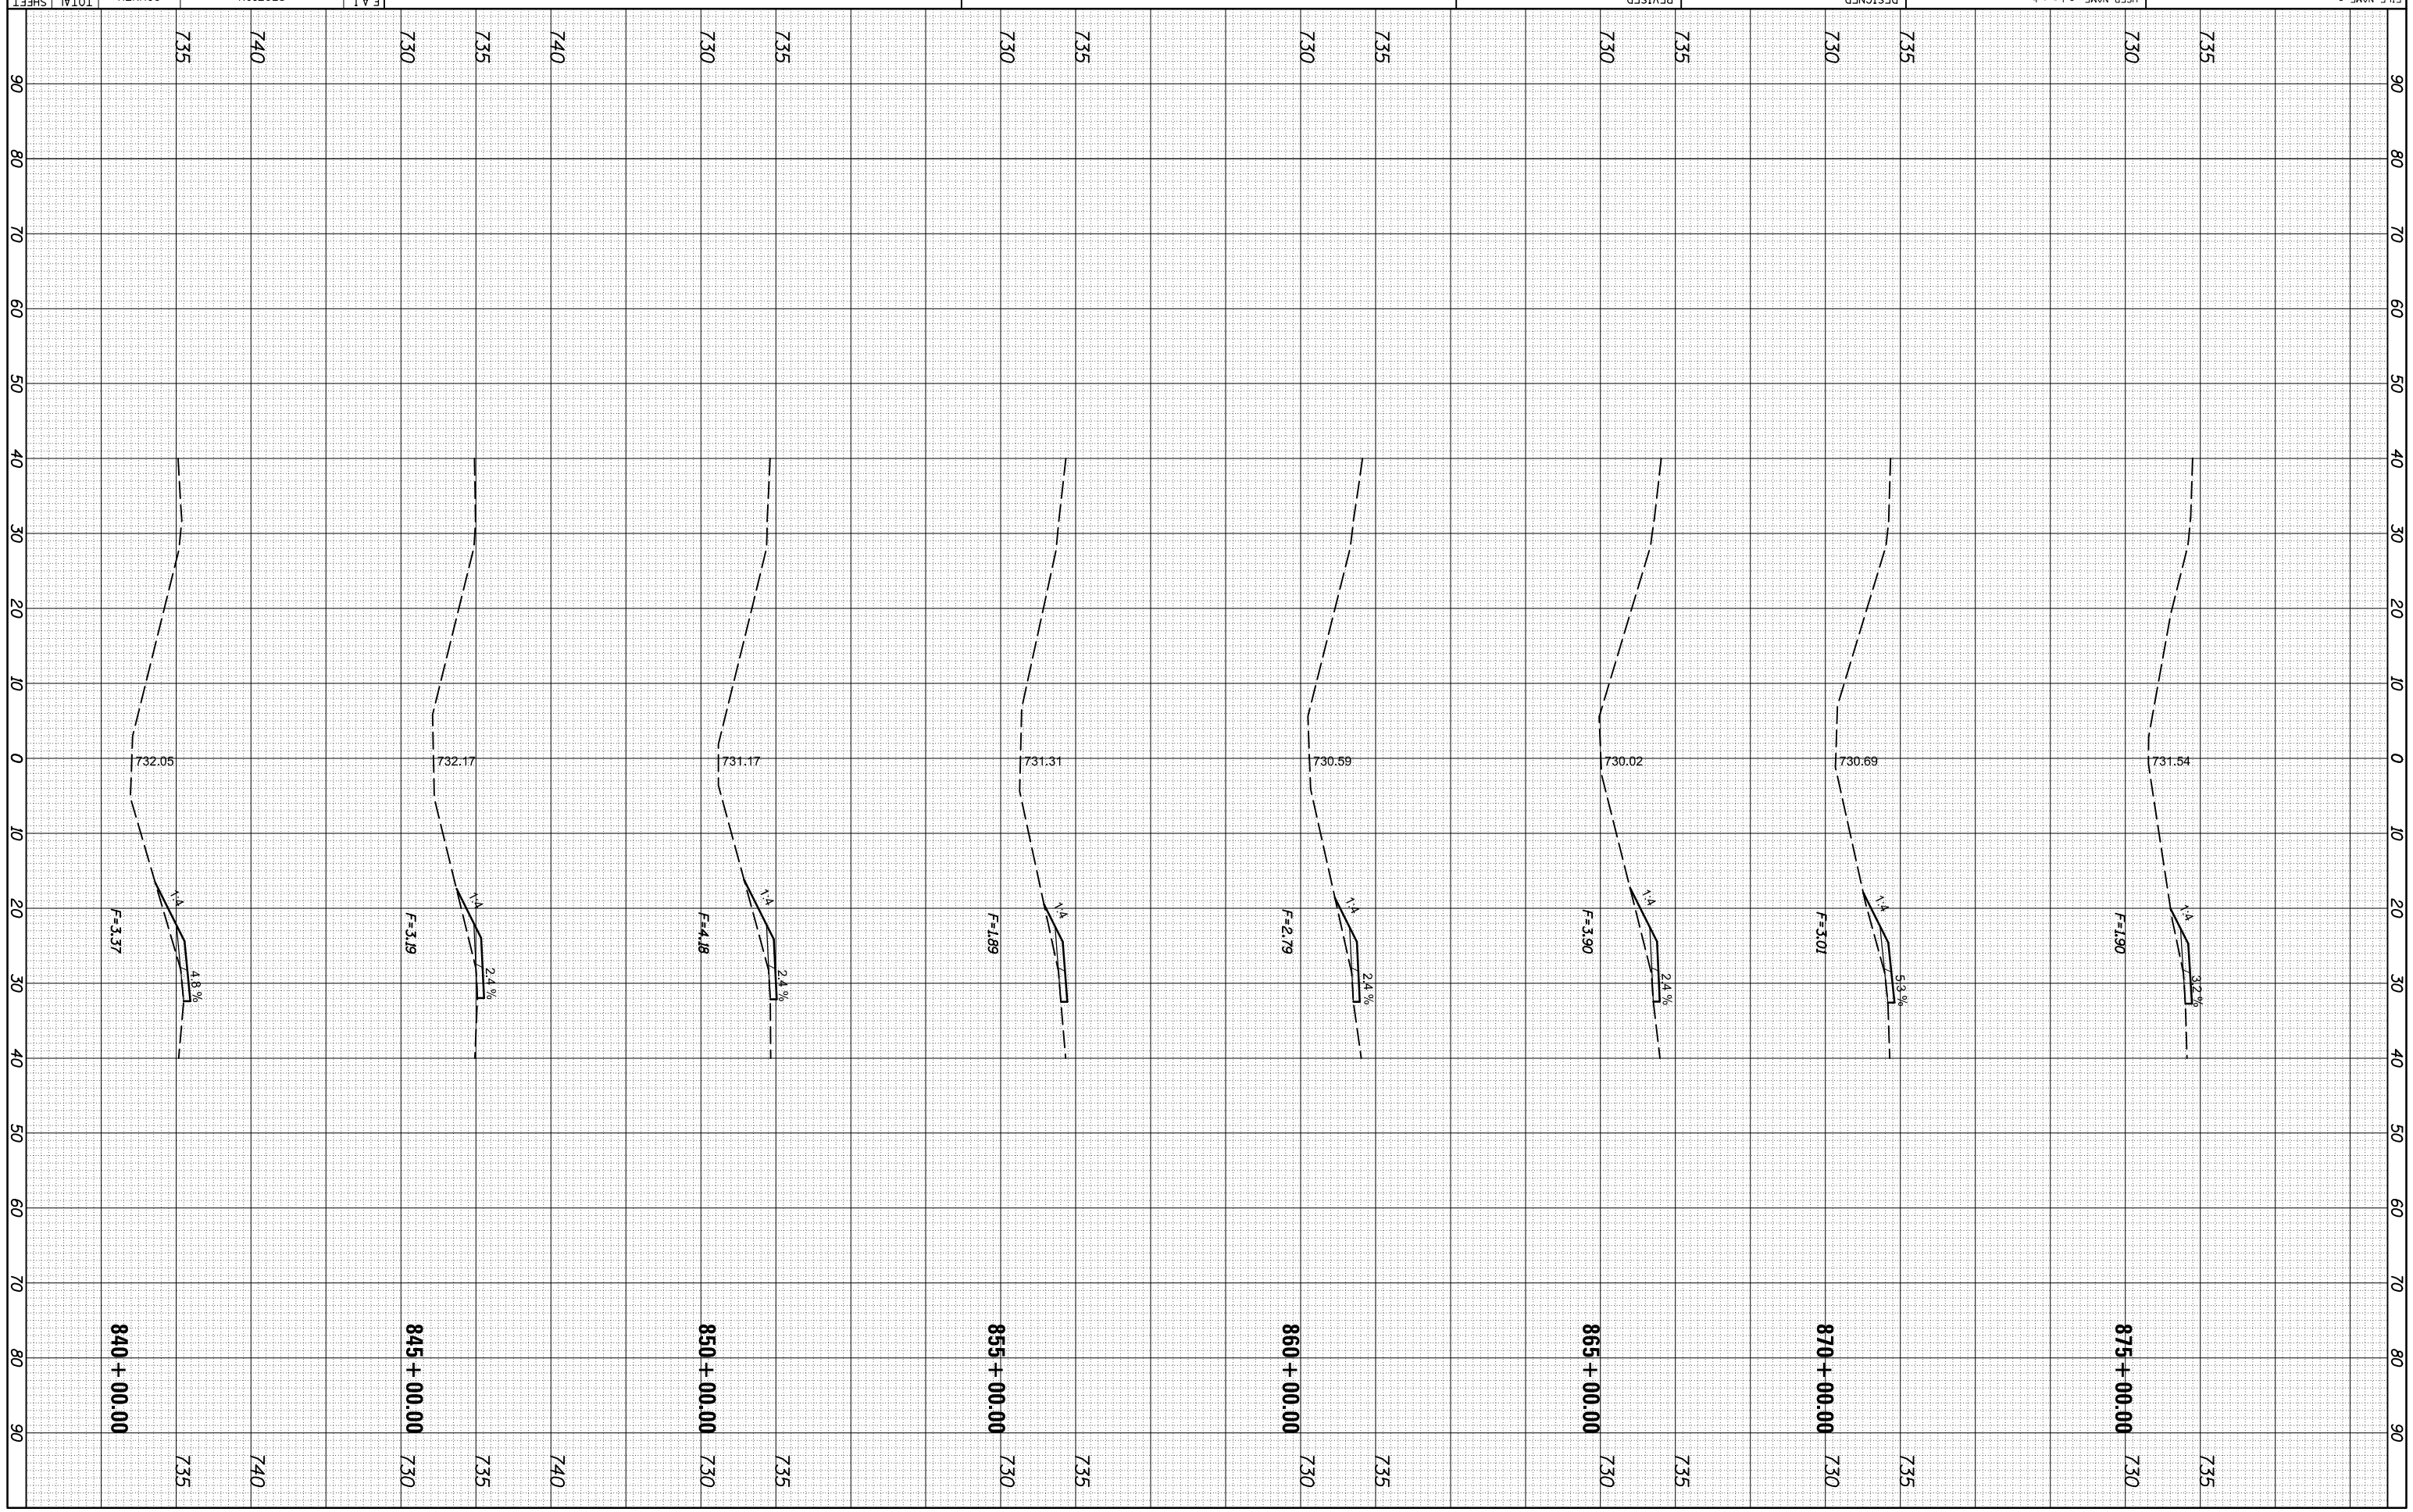

FILE NAME = c:\pw-work\pwidot\keysrb\d0158448\D570716-sht-xsec.dgn	USER NAME = keysrb	DESIGNED -	REVISED -
		DRAWN -	REVISED -
	PLOT SCALE = 20.0000 ' / in.	CHECKED -	REVISED -
$MODELNAME$	PLOT DATE = 11/13/2012	DATE -	REVISED -

STATE OF ILLINOIS
DEPARTMENT OF TRANSPORTATION

SCALE: SHEET OF SHEETS STA. 840+00.00 TO STA.875+00.00

CROSS SECTIONS

F.A.I RTE.	SECTION	COUNTY	TOTAL SHEETS	SHEET NO.
57	(10-34, 10-35)RS-2(NB)	CHAMPAIGN	53	52

CONTRACT NO. 70716

ILLINOIS FED. AID PROJECT

FINAL SURVEY			
NOTE BOOK	SURVEYED		
	PLOTTED		
	TEMPLATE		
	AREAS		
	AREAS CHECKED		

BY	DATE

ORIGINAL SURVEY			
NOTE BOOK NO.	SURVEYED		
	PLOTTED		
	TEMPLATE		
	AREAS		
	AREAS CHECKED		

BY	DATE