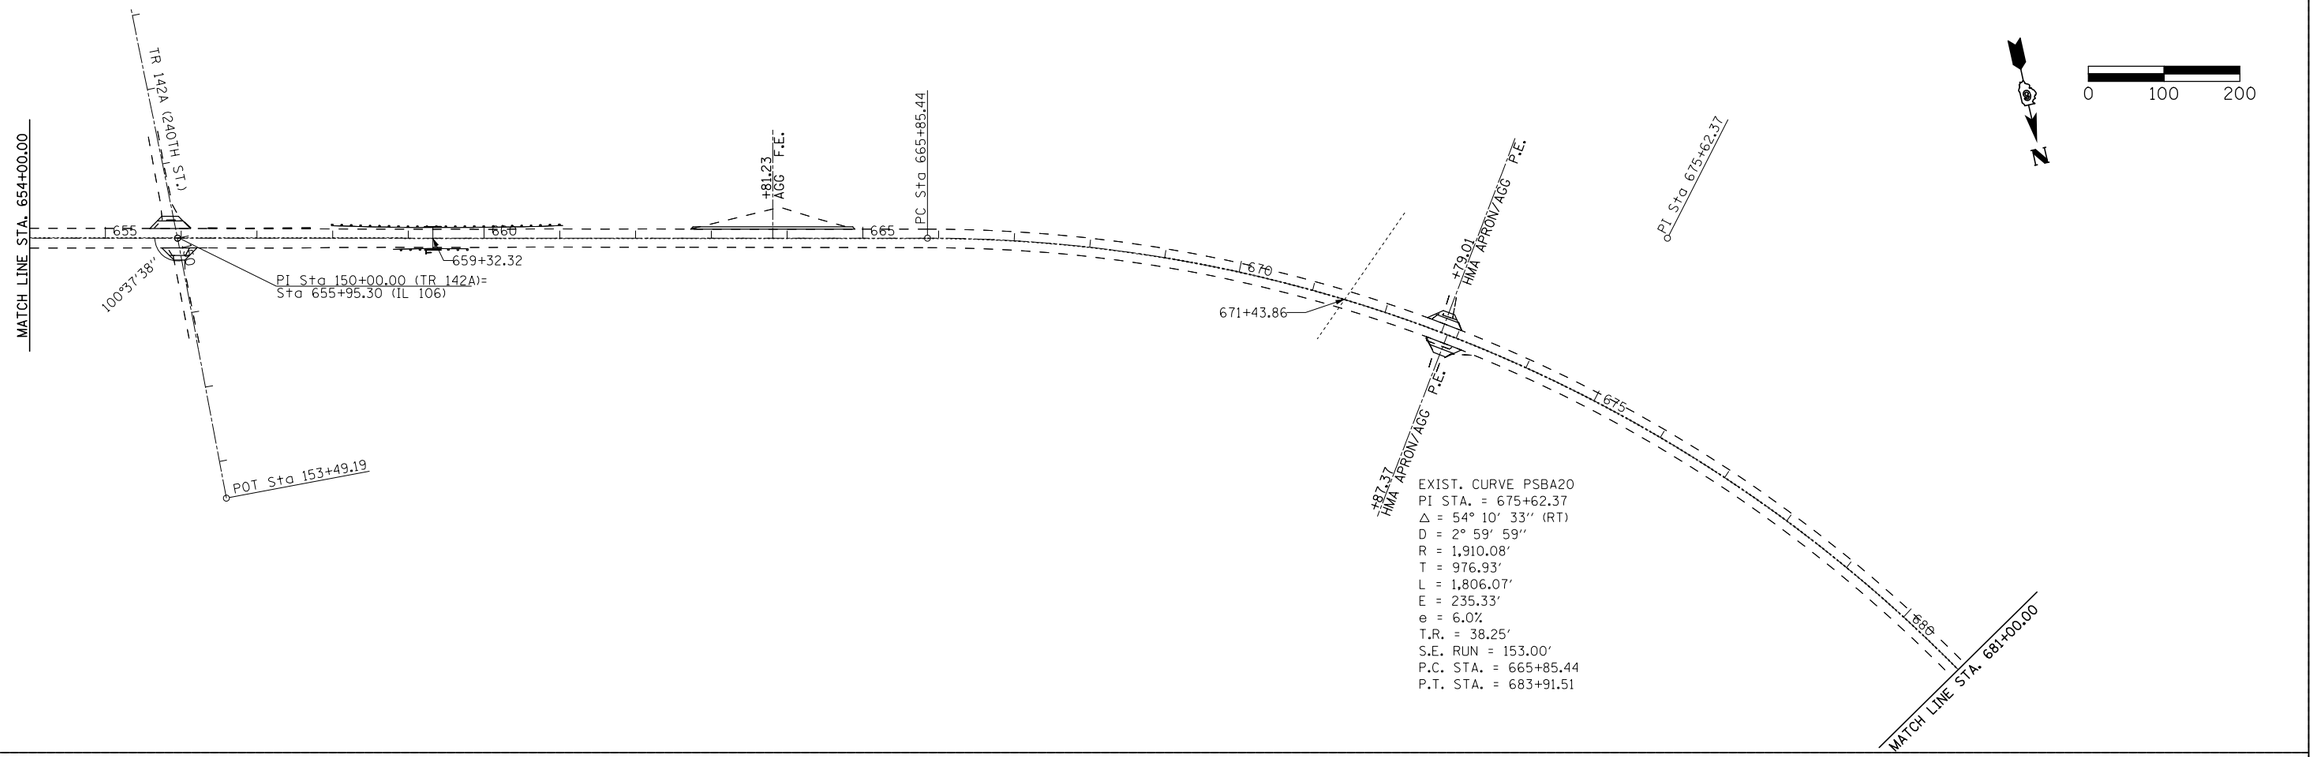

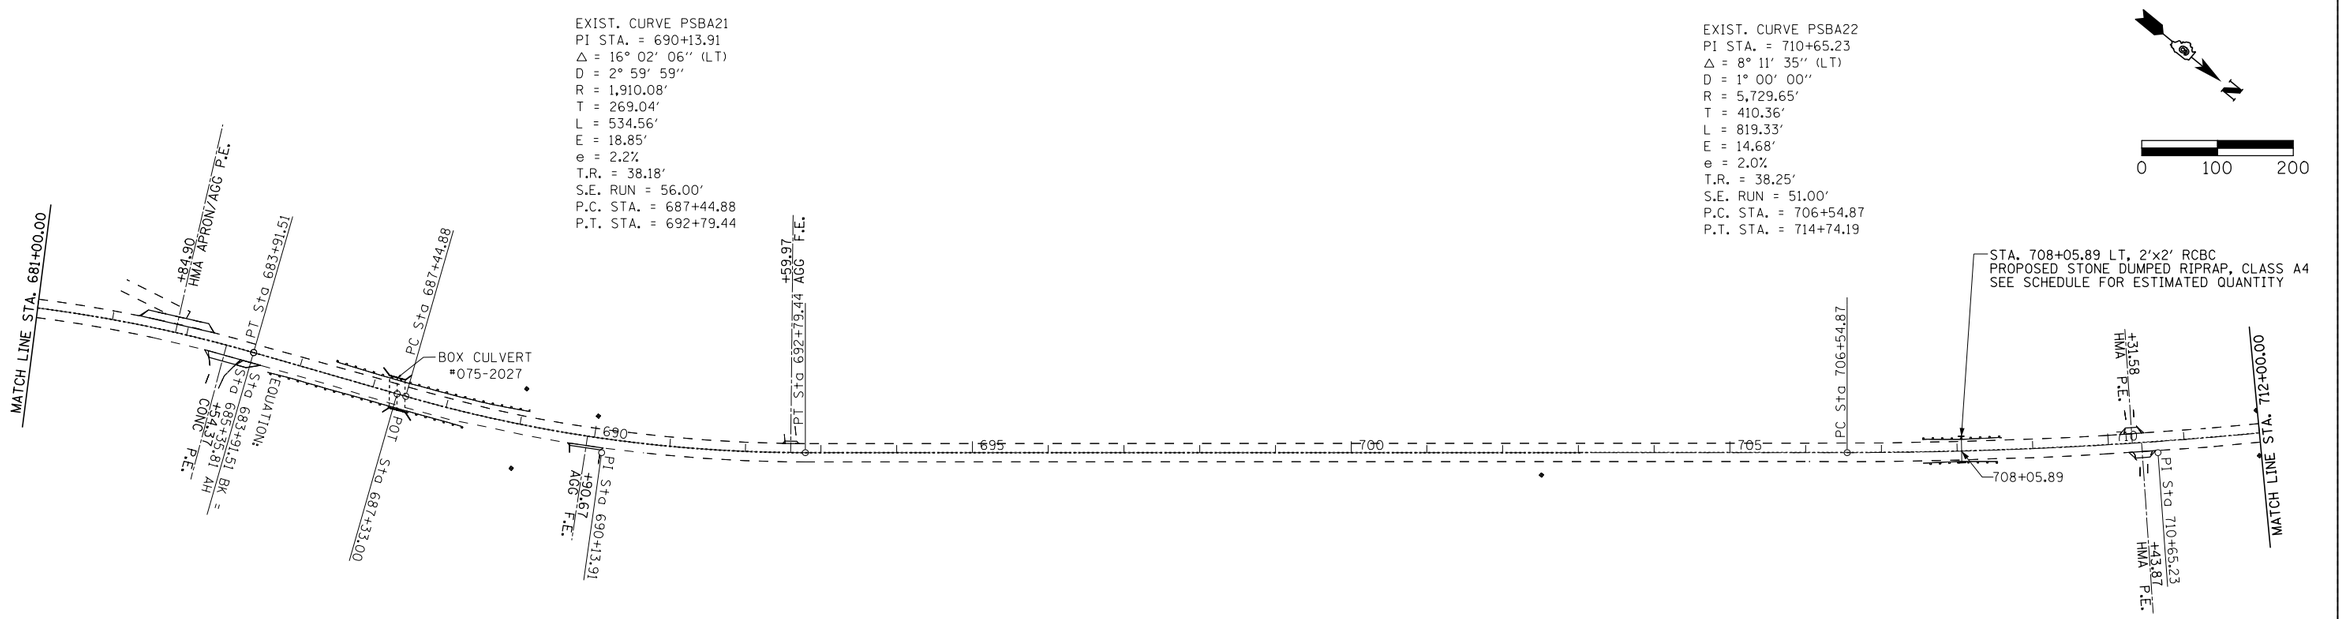

FILE NAME = $FILE$	USER NAME = $USER$	DESIGNED - CWG	REVISED -
		DRAWN - MLO	REVISED -
	PLOT SCALE = $SCALE$	CHECKED -	REVISED -
SHT_DOUBLE PLAN	PLOT DATE = $DATE$	DATE - 1/11/2013	REVISED -

STATE OF ILLINOIS
DEPARTMENT OF TRANSPORTATION

PLAN SHEETS

SCALE: 1"=100' | SHEET 7 OF 8 SHEETS | STA. 654+00.00 TO STA. 712+00.00

F.A.S. RTE.	SECTION	COUNTY	TOTAL SHEETS	SHEET NO.
2600	17 RS-6, 18 RS-12	PIKE	32	25
		CONTRACT NO. 72D77		
	ILLINOIS FED. AID PROJECT			