PLAN
SURVEYED
PLOTTED
ALIGNMENT CHECKED
ALL ANGLES CHECKED
CADD FILE NAME
NOTE BOOK
NO.
DATE
BY

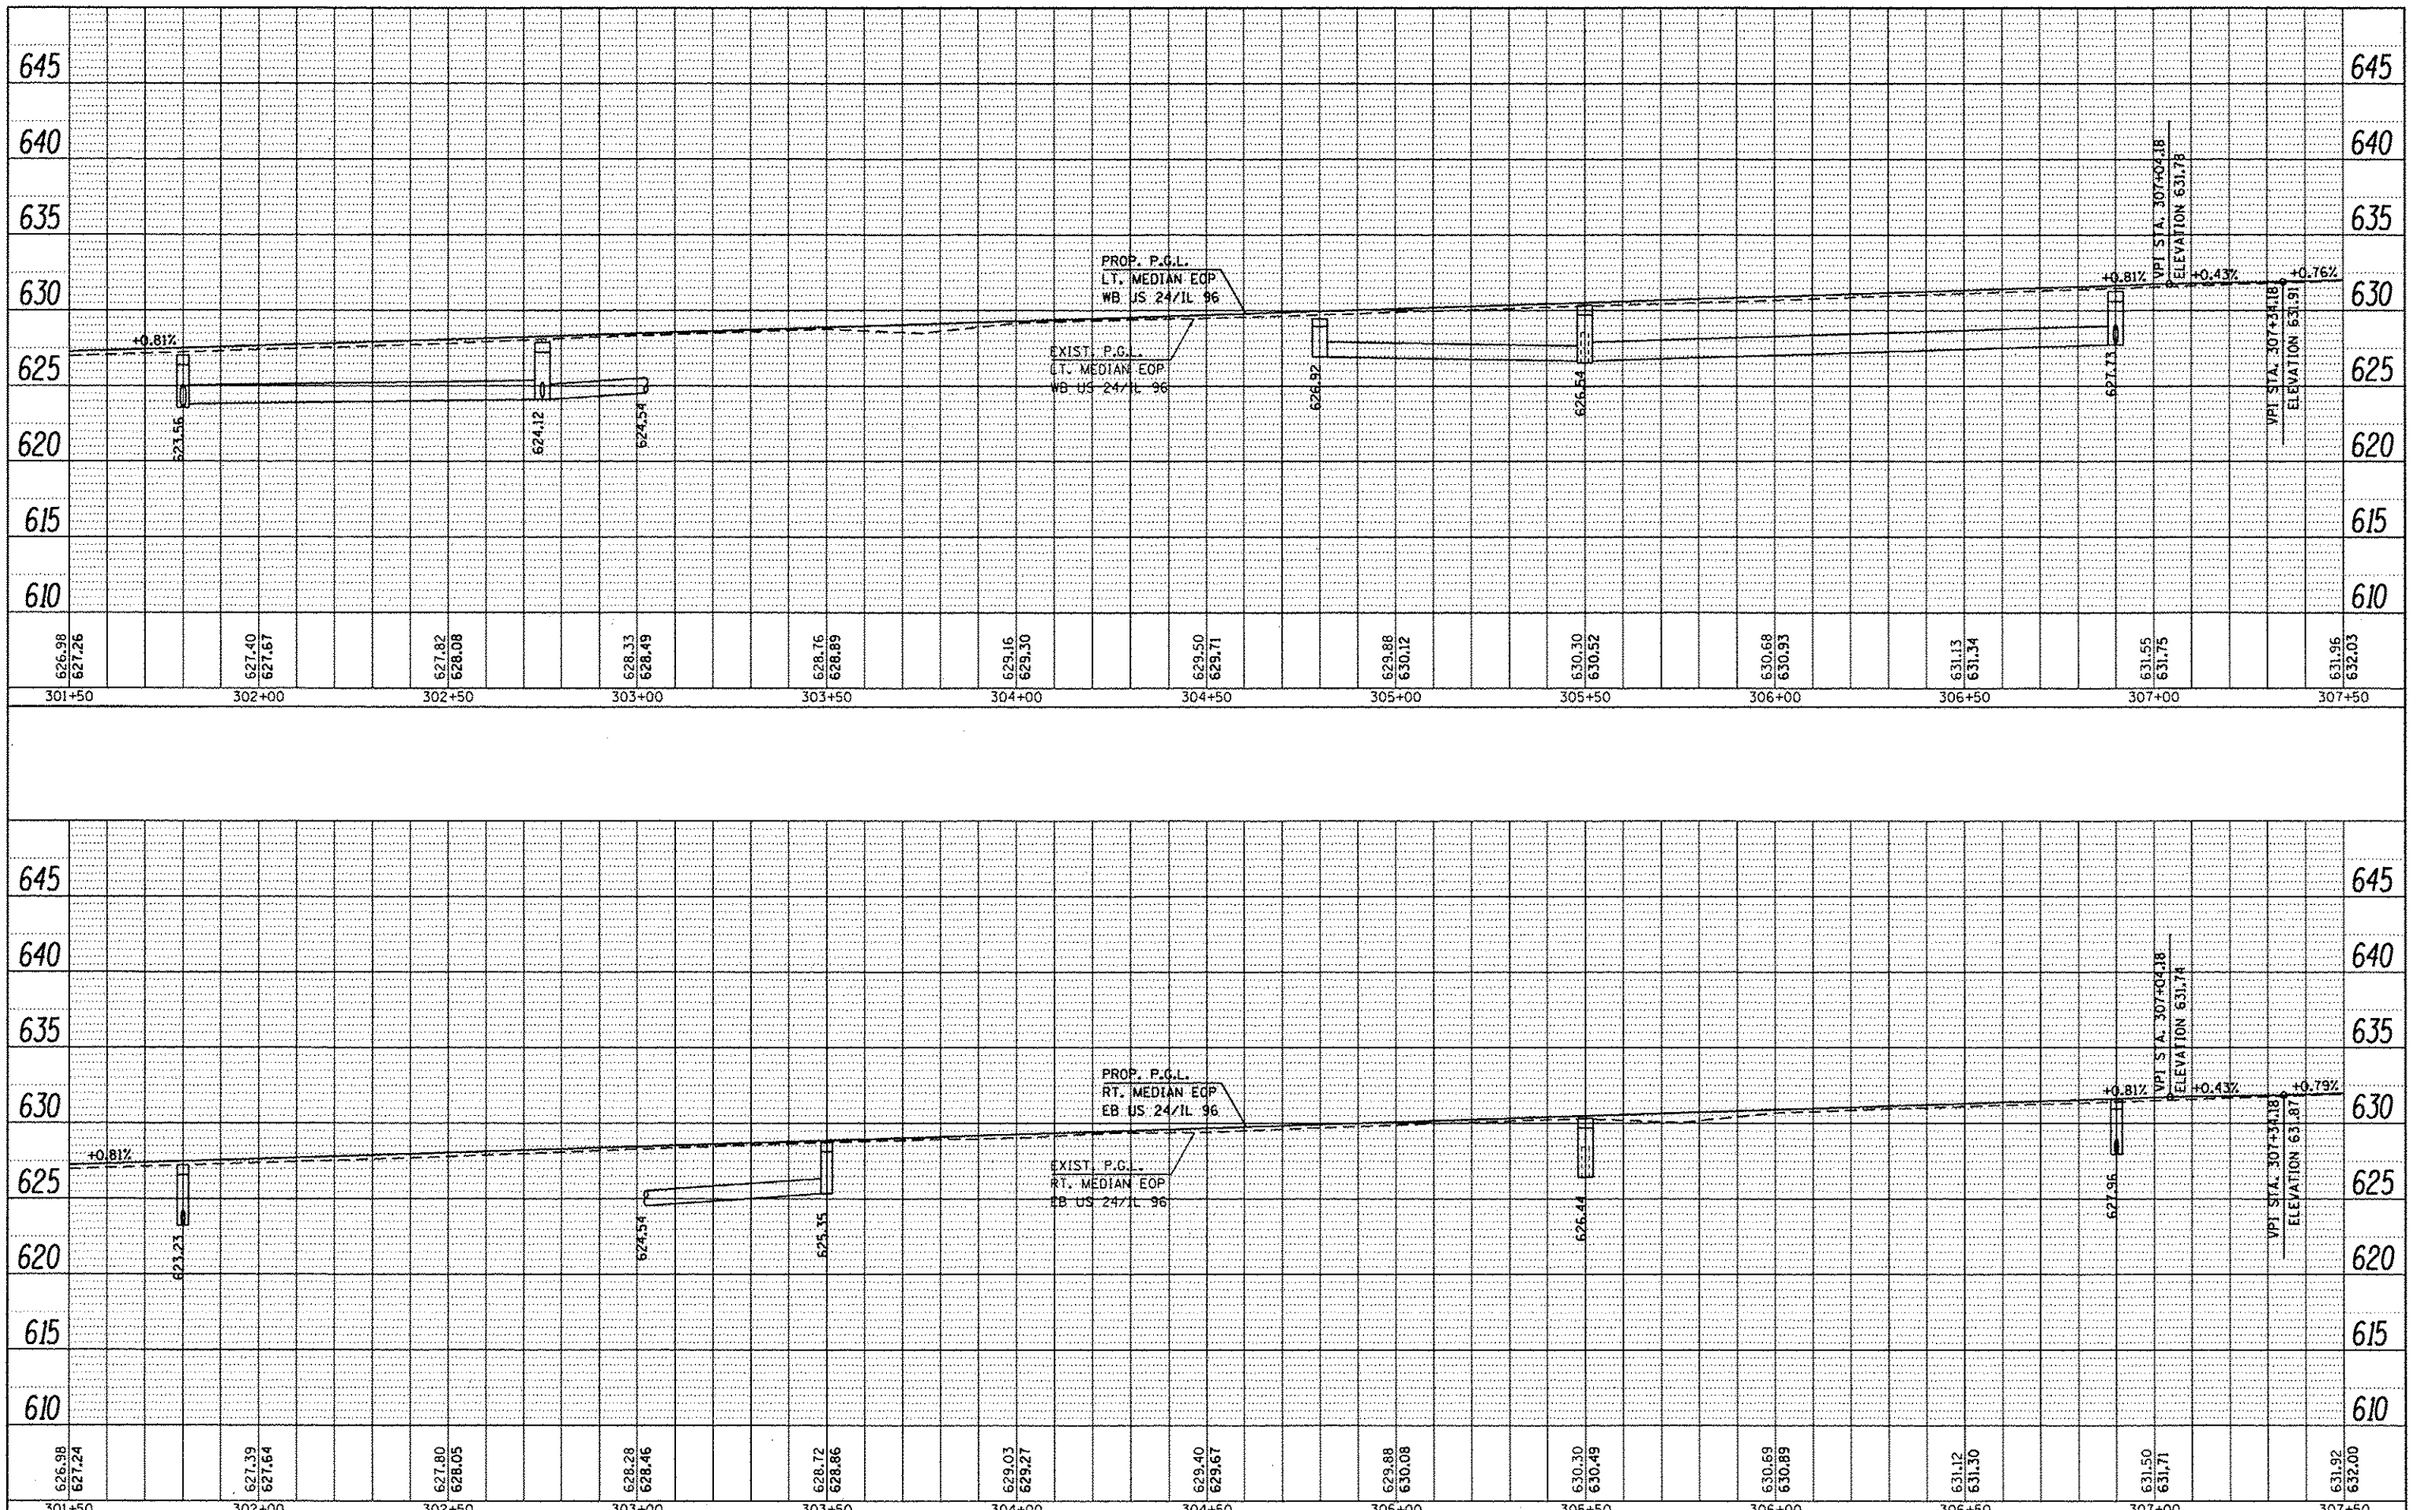

PROFILE
SURVEYED
PLOTTED
GRADES CHECKED
ALL ANGLES CHECKED
STRUCTURE NUMBERS DRAWN
NOTE BOOK
NO.
DATE

FILE NAME = c:\pw_work\pwidot\sparksgw\d0259638\PLANsmg.dgn	USER NAME = sparksgw	DESIGNED -	REVISED -
		DRAWN -	REVISED -
	PLOT SCALE = 40.0000 ' / in.	CHECKED -	REVISED -
Default	PLOT DATE = Dec-14-2012 03:45:22PM	DATE -	REVISED -

STATE OF ILLINOIS
DEPARTMENT OF TRANSPORTATION

PROFILE SHEET

SCALE: | SHEET 8 OF 29 SHEETS | STA. 301+50.00 | TO STA. 307+50.00

F.A.P. RTE.	SECTION	COUNTY	TOTAL SHEETS	SHEET NO.
*	(1)N,TS-2RS-5&(78)RS-3	ADAMS		62
		CONTRACT NO. 72E31		
	ILLINOIS FED. AID PROJECT			

* FAP 63 (US 24); FAP 63 (US 24/IL 96); FAP 506 (IL 96)