PLAN
SURVEYED
PLOTTED
CHECKED
NOTE BOOK
NO.
BY
DATE

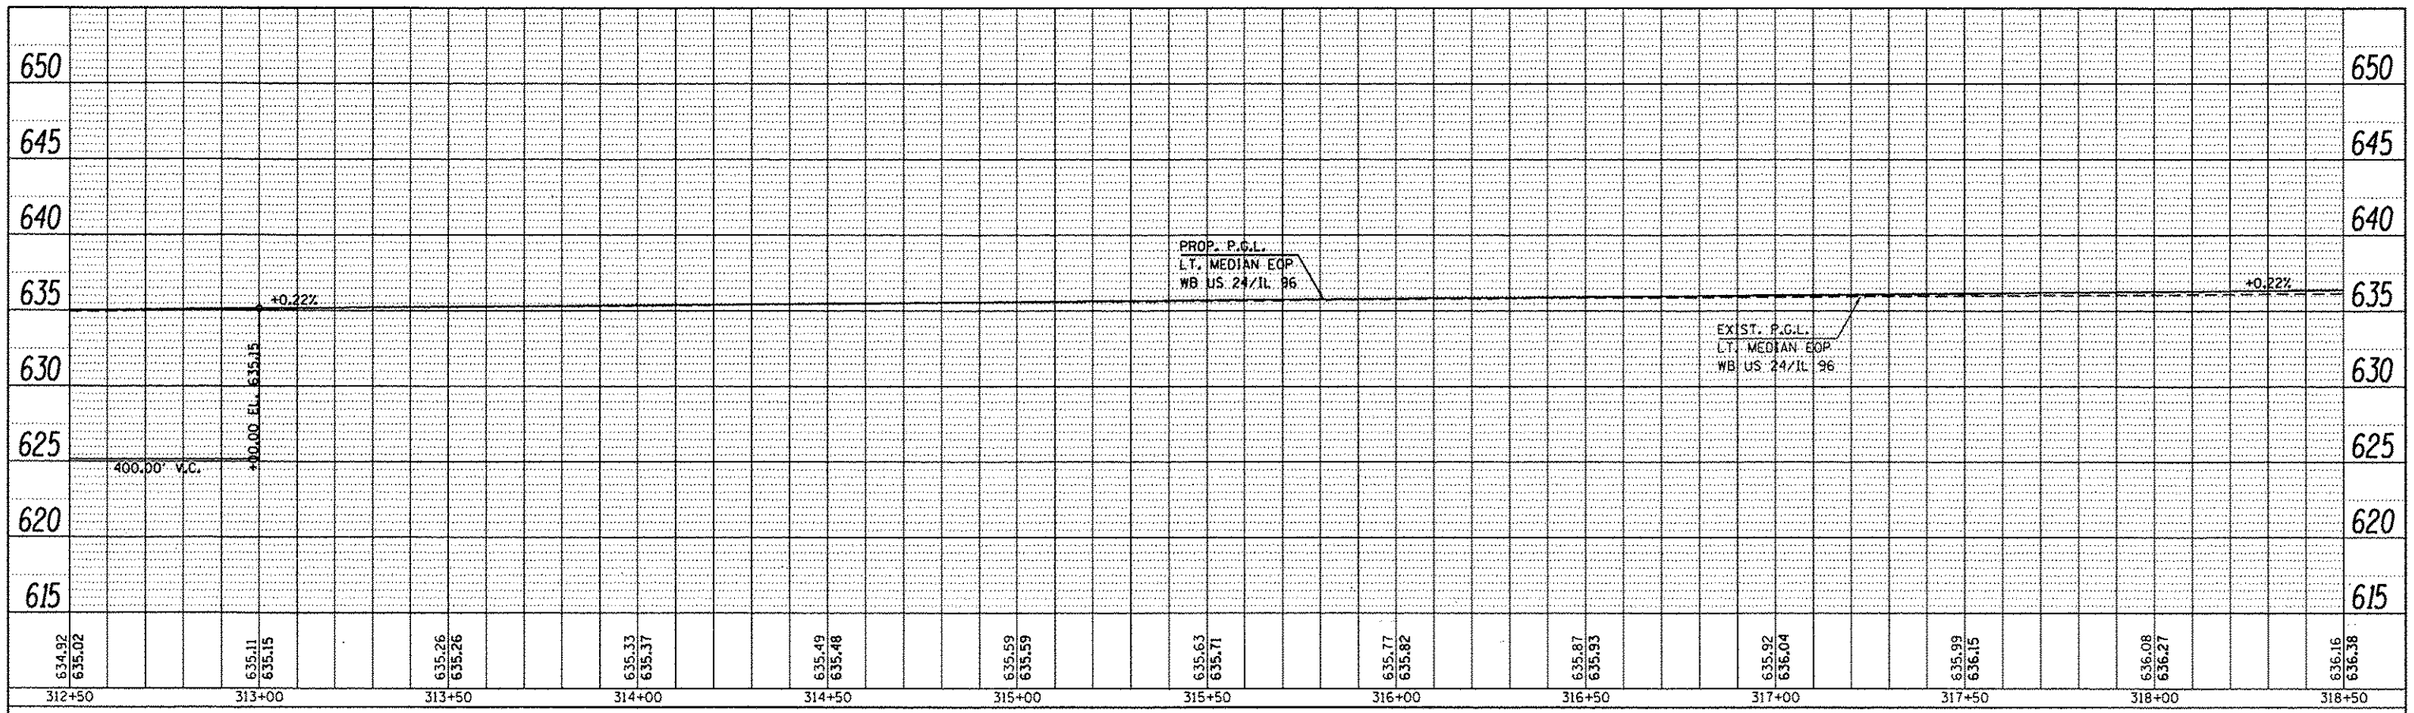

PROFILE
SURVEYED
PLOTTED
CHECKED
NOTE BOOK
NO.
BY
DATE

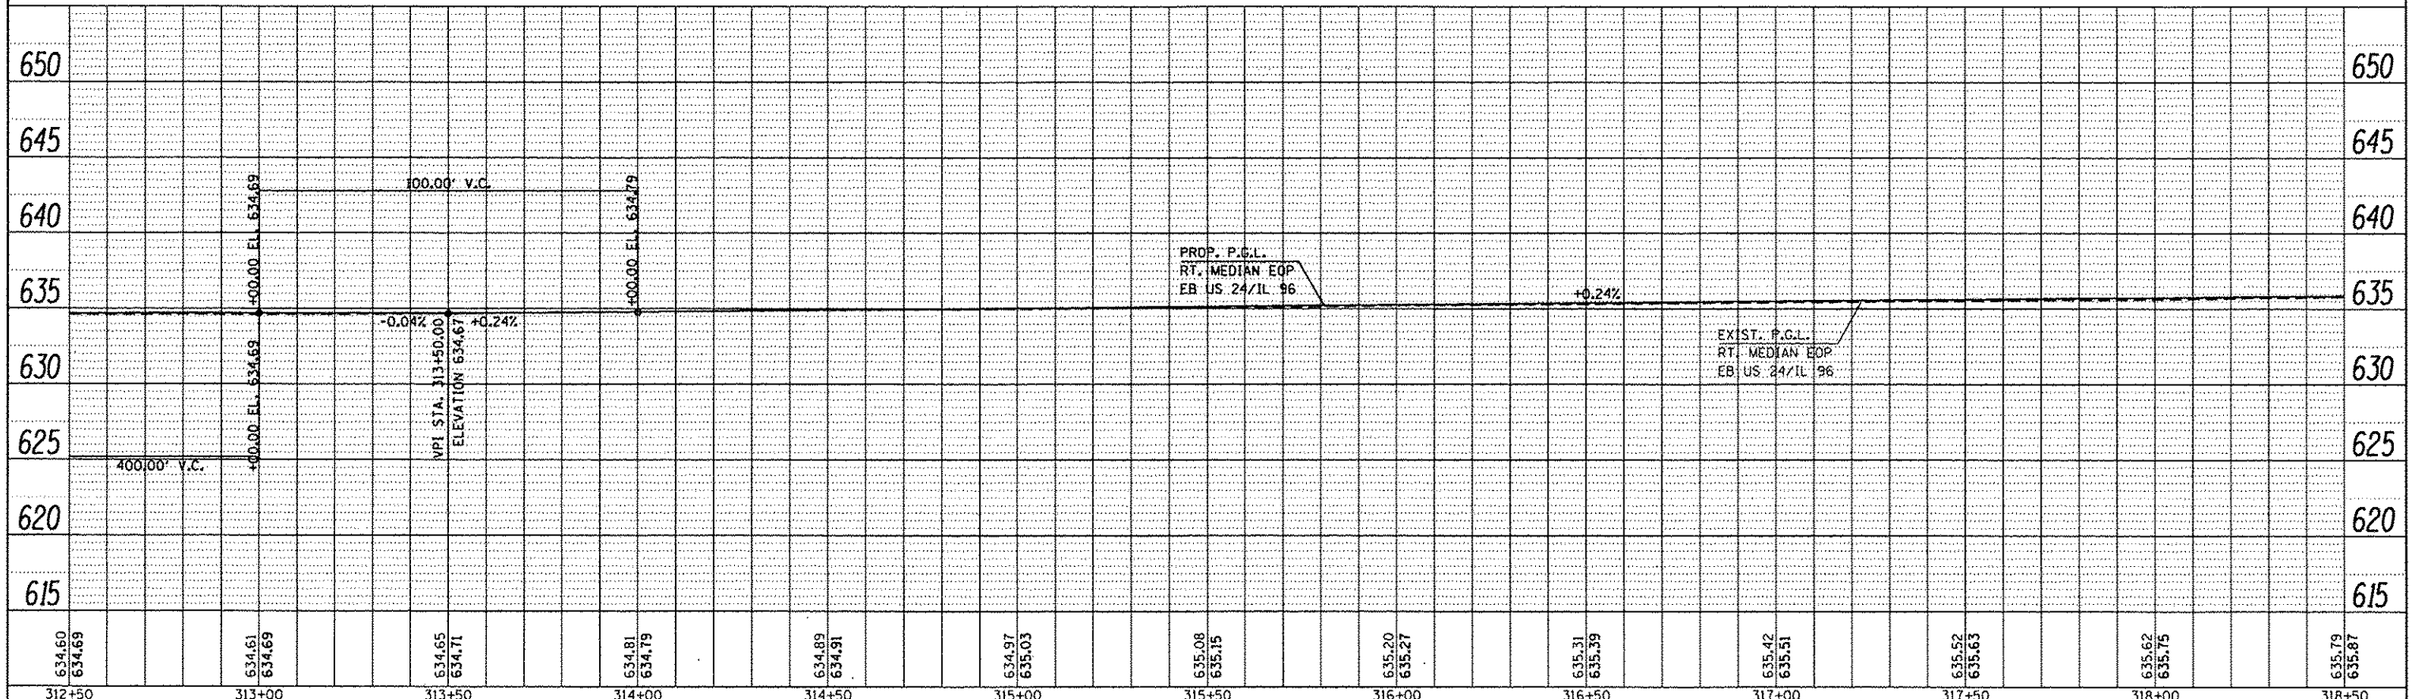

FILE NAME = c:\pw_work\pwidot\sparkegv\d0259638\PLANengdgn	USER NAME = sparkegv	DESIGNED -
		DRAWN -
	PLOT SCALE = 40.0000 ' / in.	CHECKED -
Default	PLOT DATE = Dec-14-2012 03:45:24PM	DATE -

REVISED	REVISED	REVISED
-	-	-
-	-	-
-	-	-

STATE OF ILLINOIS
DEPARTMENT OF TRANSPORTATION

PROFILE SHEET

SCALE: | SHEET 12 OF 29 SHEETS | STA. 312+50.00 TO STA. 318+50.00

F.A.P. RTE.	SECTION	COUNTY	TOTAL SHEETS	SHEET NO.
•	(11)N,TS-2RS-5&(78)RS-3	ADAMS		66
		CONTRACT NO. 72E31		
	ILLINOIS FED. AID PROJECT			

• FAP 63 (US 24); FAP 63 (US 24/IL 96); FAP 506 (IL 96)