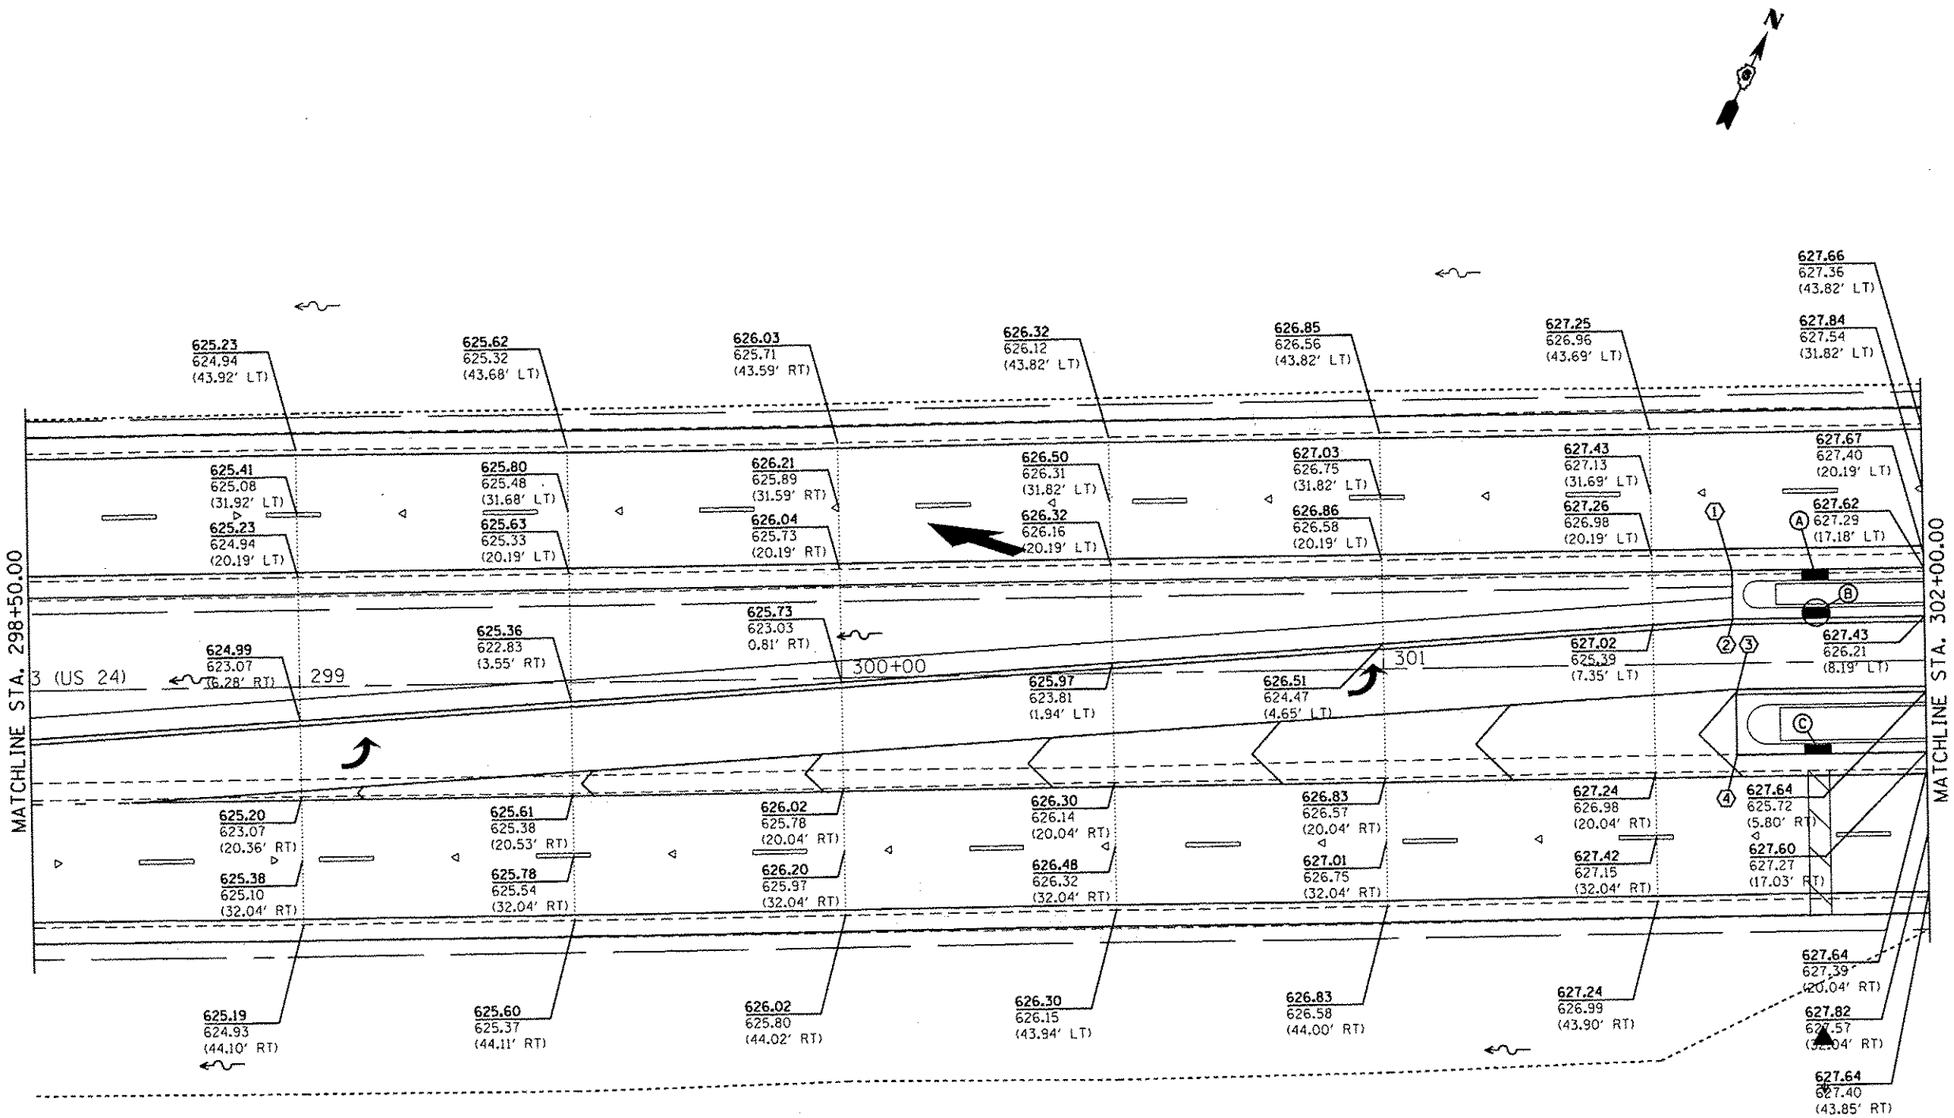

LEGEND

PR. ELEV.
EX. ELEV.
(OFFSET)

POINT	STATION	OFFSET	PR. ELEV.	DESCRIPTION
Ⓐ	301+80.00	16.19' LT.	627.33	TOP OF INLET (℄)
Ⓑ	301+80.00	9.19' LT.	627.15	TOP OF INLET (℄)
Ⓒ	301+80.00	16.04' RT.	627.31	TOP OF INLET (℄)

POINT	STATION	OFFSET	PR. ELEV.	EX. ELEV.	DESCRIPTION
①	301+64.66	17.19' LT.	627.32	626.96	CORNER OF MEDIAN
②	301+64.66	8.19' LT.	627.14	625.72	CORNER OF MEDIAN
③	301+65.04	5.81' RT.	627.35	625.49	CORNER OF MEDIAN
④	301+65.04	17.04' RT.	627.32	626.99	CORNER OF MEDIAN

* FAP 63 (US 24); FAP 63 (US 24/IL 96); FAP 506 (IL 96)

FILE NAME = c:\pw_work\pwidot\sparkagw\d0259630\D672E31-sht-elevplan(20).dgn	USER NAME = sparkagw	DESIGNED -	REVISED -
		DRAWN -	REVISED -
	PLOT SCALE = 20.0000 ' / in.	CHECKED -	REVISED -
Default	PLOT DATE = Dec-14-2012 03:45:39PM	DATE -	REVISED -

STATE OF ILLINOIS
DEPARTMENT OF TRANSPORTATION

ELEVATION DETAILS

SCALE: NTS | SHEET 2 OF 12 SHEETS | STA. 298+50.00 TO STA. 302+00.00

F.A.P. RTE.	SECTION	COUNTY	TOTAL SHEETS	SHEET NO.
*	(1)N,TS-2RS-5&(78)RS-3	ADAMS	194	109
		CONTRACT NO. 72E31		
		ILLINOIS FED. AID PROJECT		