FINAL SURVEY	SURVEYED	BY	DATE
NOTE BOOK	PLOTTED		
NO.	TRAVERSE		
	AREAS		
	AREAS CHECKED		

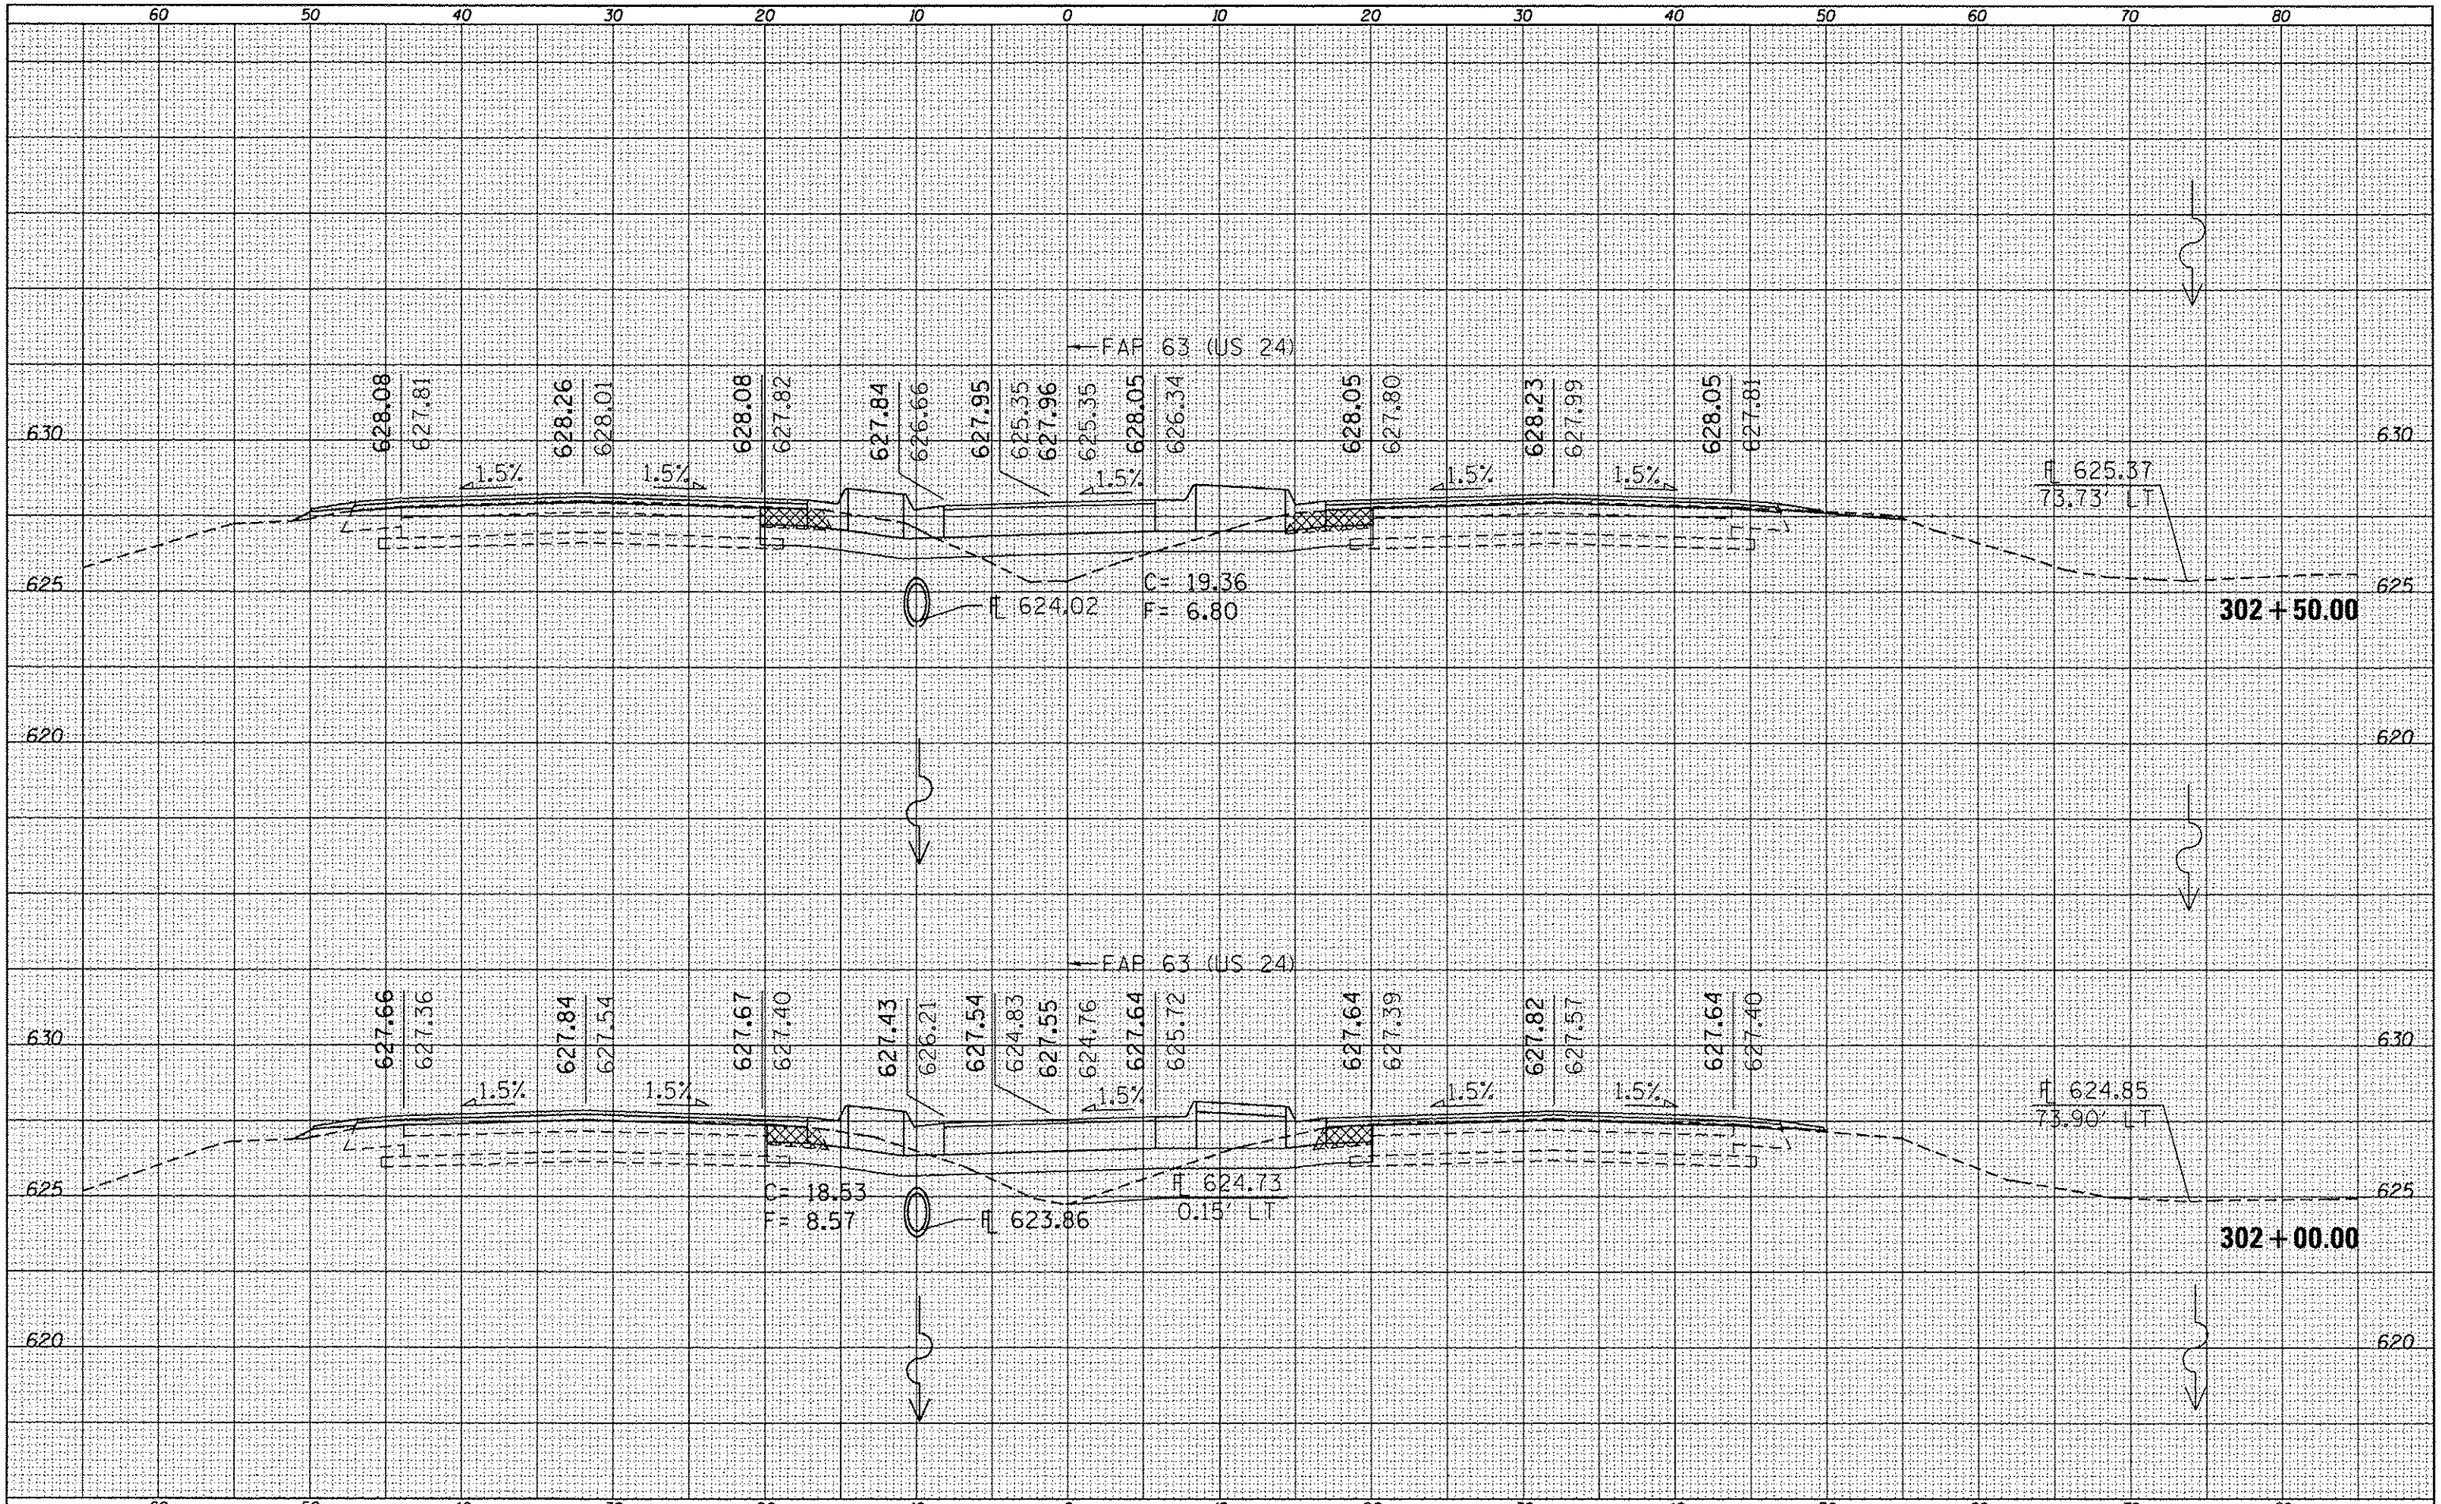

ORIGINAL SURVEY	SURVEYED	BY	DATE
NOTE BOOK	PLOTTED		
NO.	TRAVERSE		
	AREAS		
	AREAS CHECKED		

FILE NAME = c:\pw_work\pwidot\sparksgw\d0259638\D672E31-sht-xssht IL96(50).dgn	USER NAME = sparksgw	DESIGNED -	REVISED -
		DRAWN -	REVISED -
	PLOT SCALE = 10.0000 ' / in.	CHECKED -	REVISED -
Default	PLOT DATE = Dec-14-2012 03:46:09PM	DATE -	REVISED -

STATE OF ILLINOIS
DEPARTMENT OF TRANSPORTATION

CROSS SECTIONS

SCALE: | SHEET 9 OF 52 SHEETS | STA. 302+00.00 TO STA. 302+50.00

F.A.P. RTE.	SECTION	COUNTY	TOTAL SHEETS	SHEET NO.
*	(1)N,TS-2RS-5&(78)RS-3	ADAMS	194	151
		CONTRACT NO. 72E31		
	ILLINOIS	FED. AID PROJECT		

* FAP 63 (US 24); FAP 63 (US 24/IL 96); FAP 506 (IL 96)