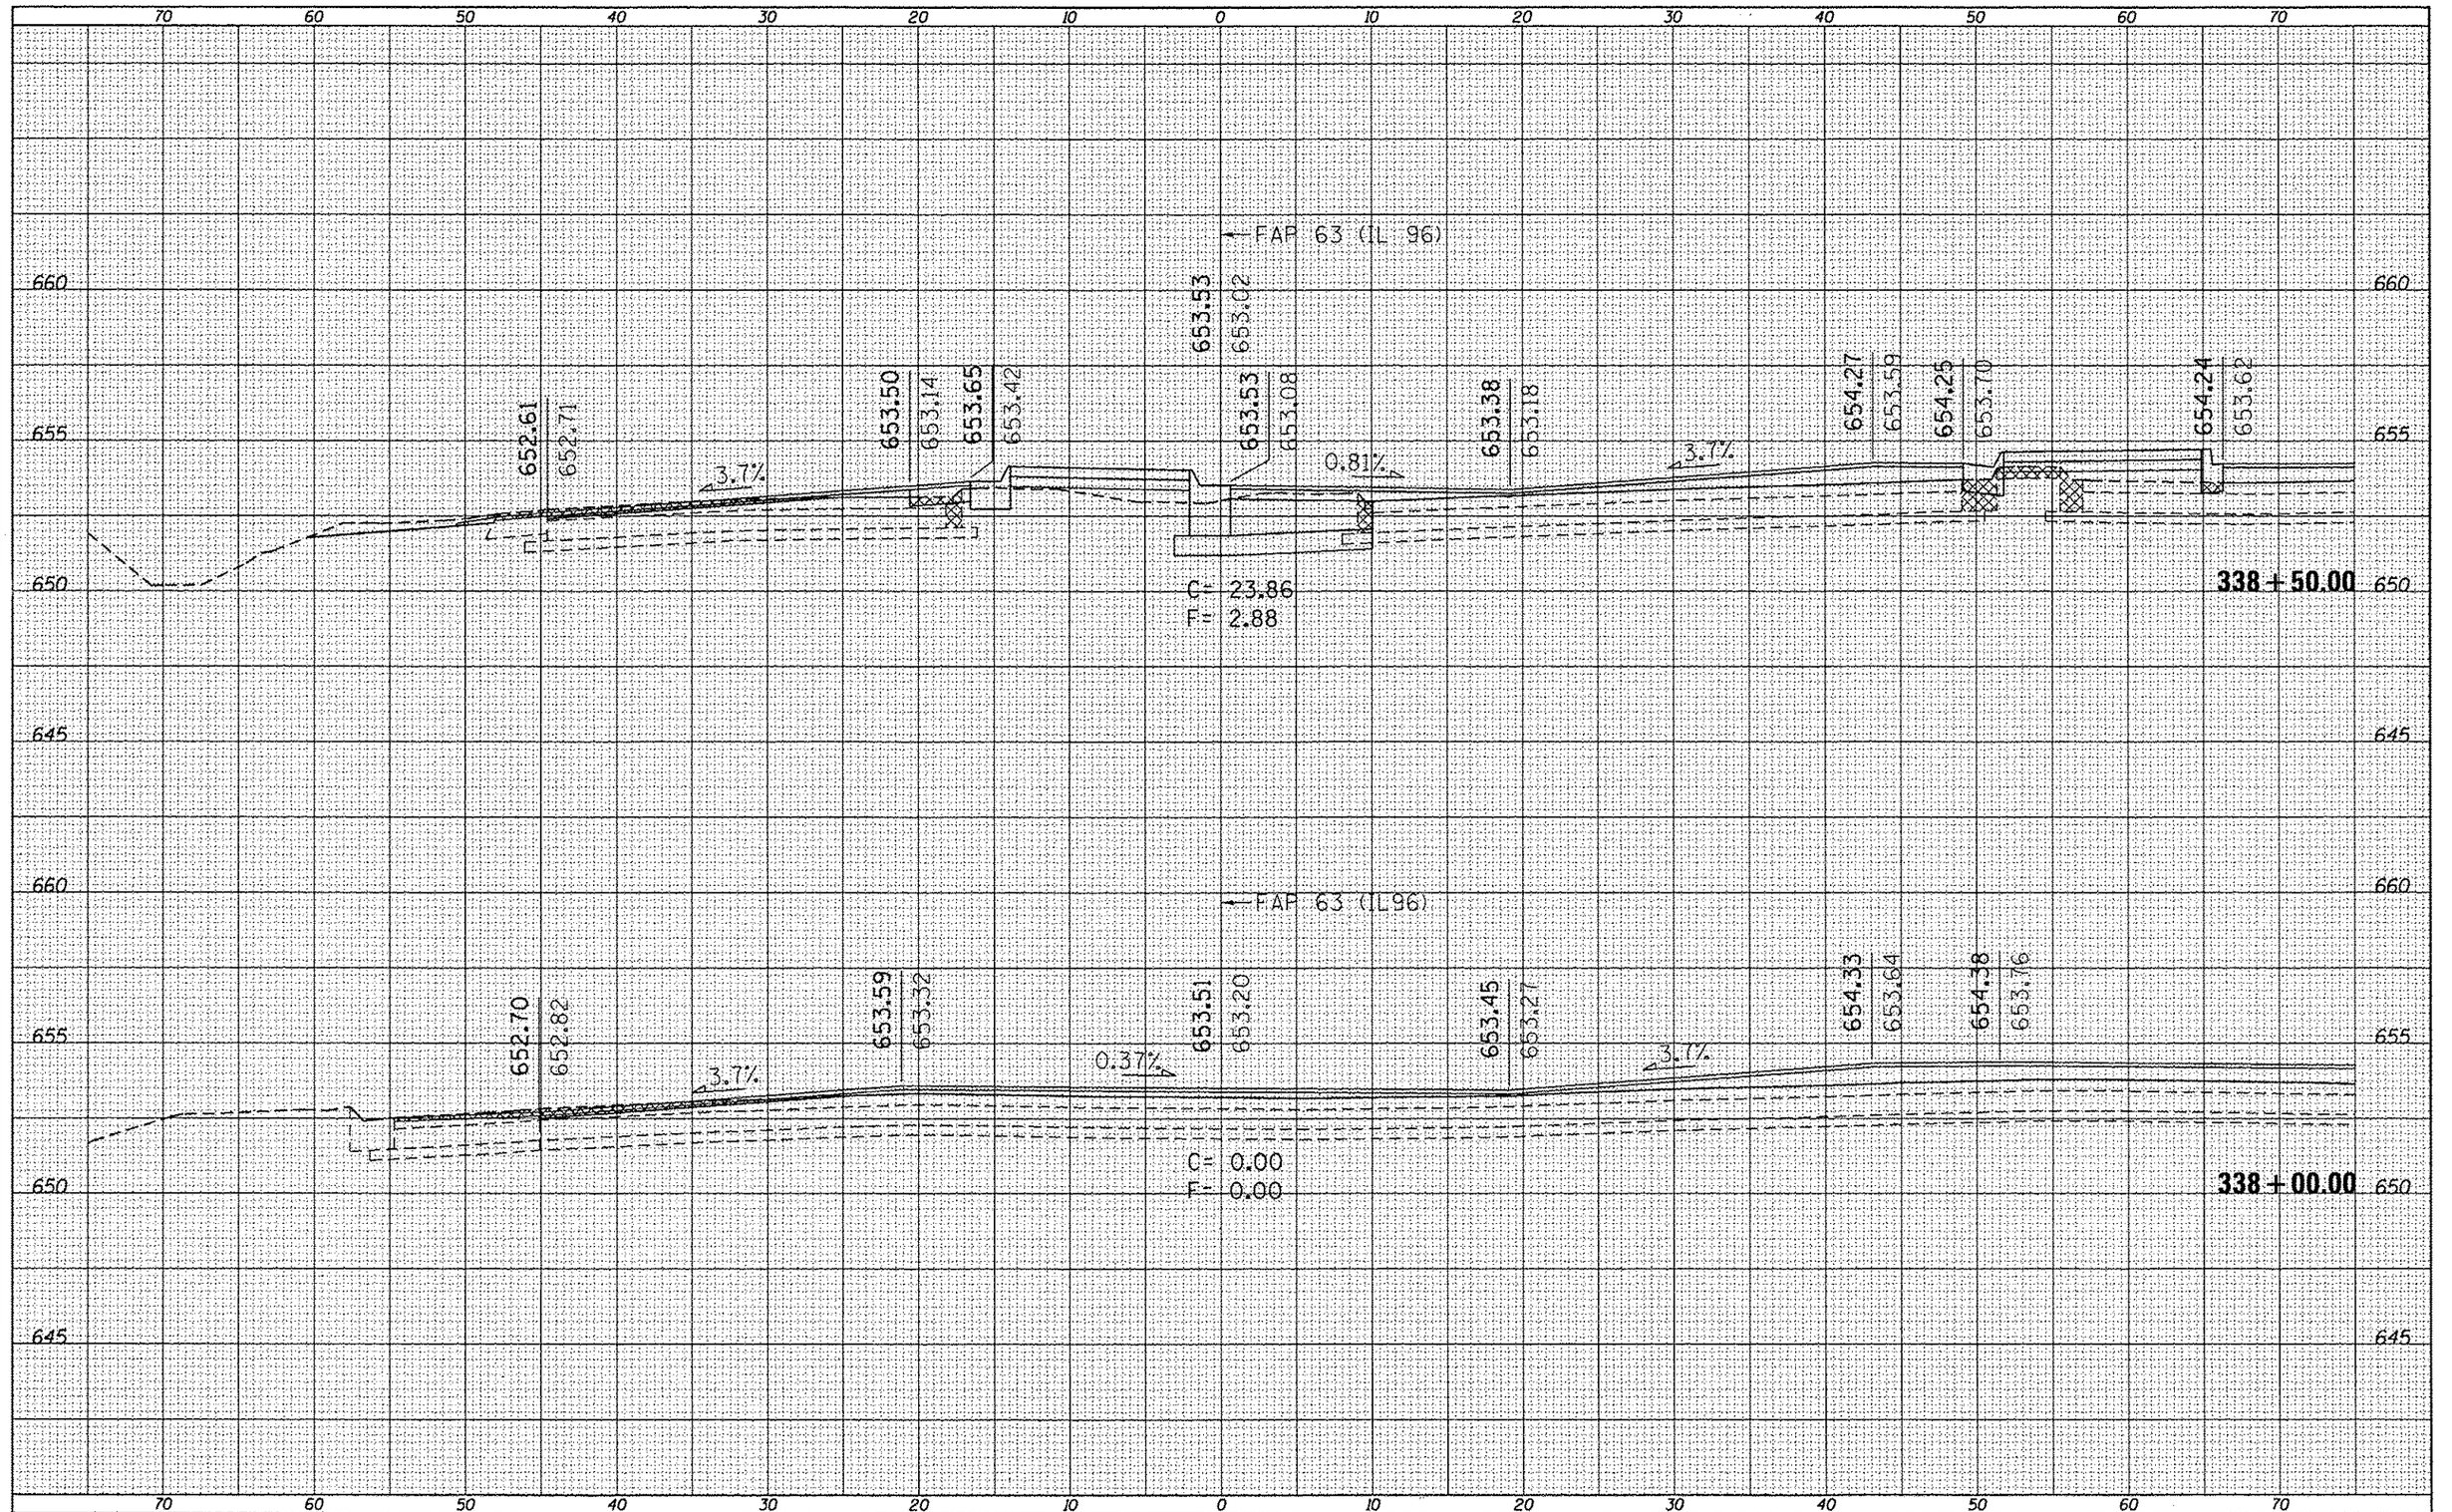

FILE NAME =	USER NAME = sparkagu	DESIGNED -	REVISED -
c:\pw_work\pwidot\sparkagu\d0259630\D672E31-sht-xssht IL96(50).dgn		DRAWN -	REVISED -
Default	PLOT SCALE = 10.0000 ' / in.	CHECKED -	REVISED -
	PLOT DATE = Dec-14-2012 03:46:44PM	DATE -	REVISED -

STATE OF ILLINOIS
DEPARTMENT OF TRANSPORTATION

CROSS SECTIONS

SCALE: | SHEET 32 OF 52 SHEETS | STA. 338+00.00 | TO STA. 338+50.00

F.A.P. RTE.	SECTION	COUNTY	TOTAL SHEETS	SHEET NO.
*	(1)N,TS-2RS-5&(78)RS-3	ADAMS	194	174
		CONTRACT NO. 72E31		
	ILLINOIS FED. AID PROJECT			

* FAP 63 (US 24); FAP 63 (US 24/IL 96); FAP 506 (IL 96)