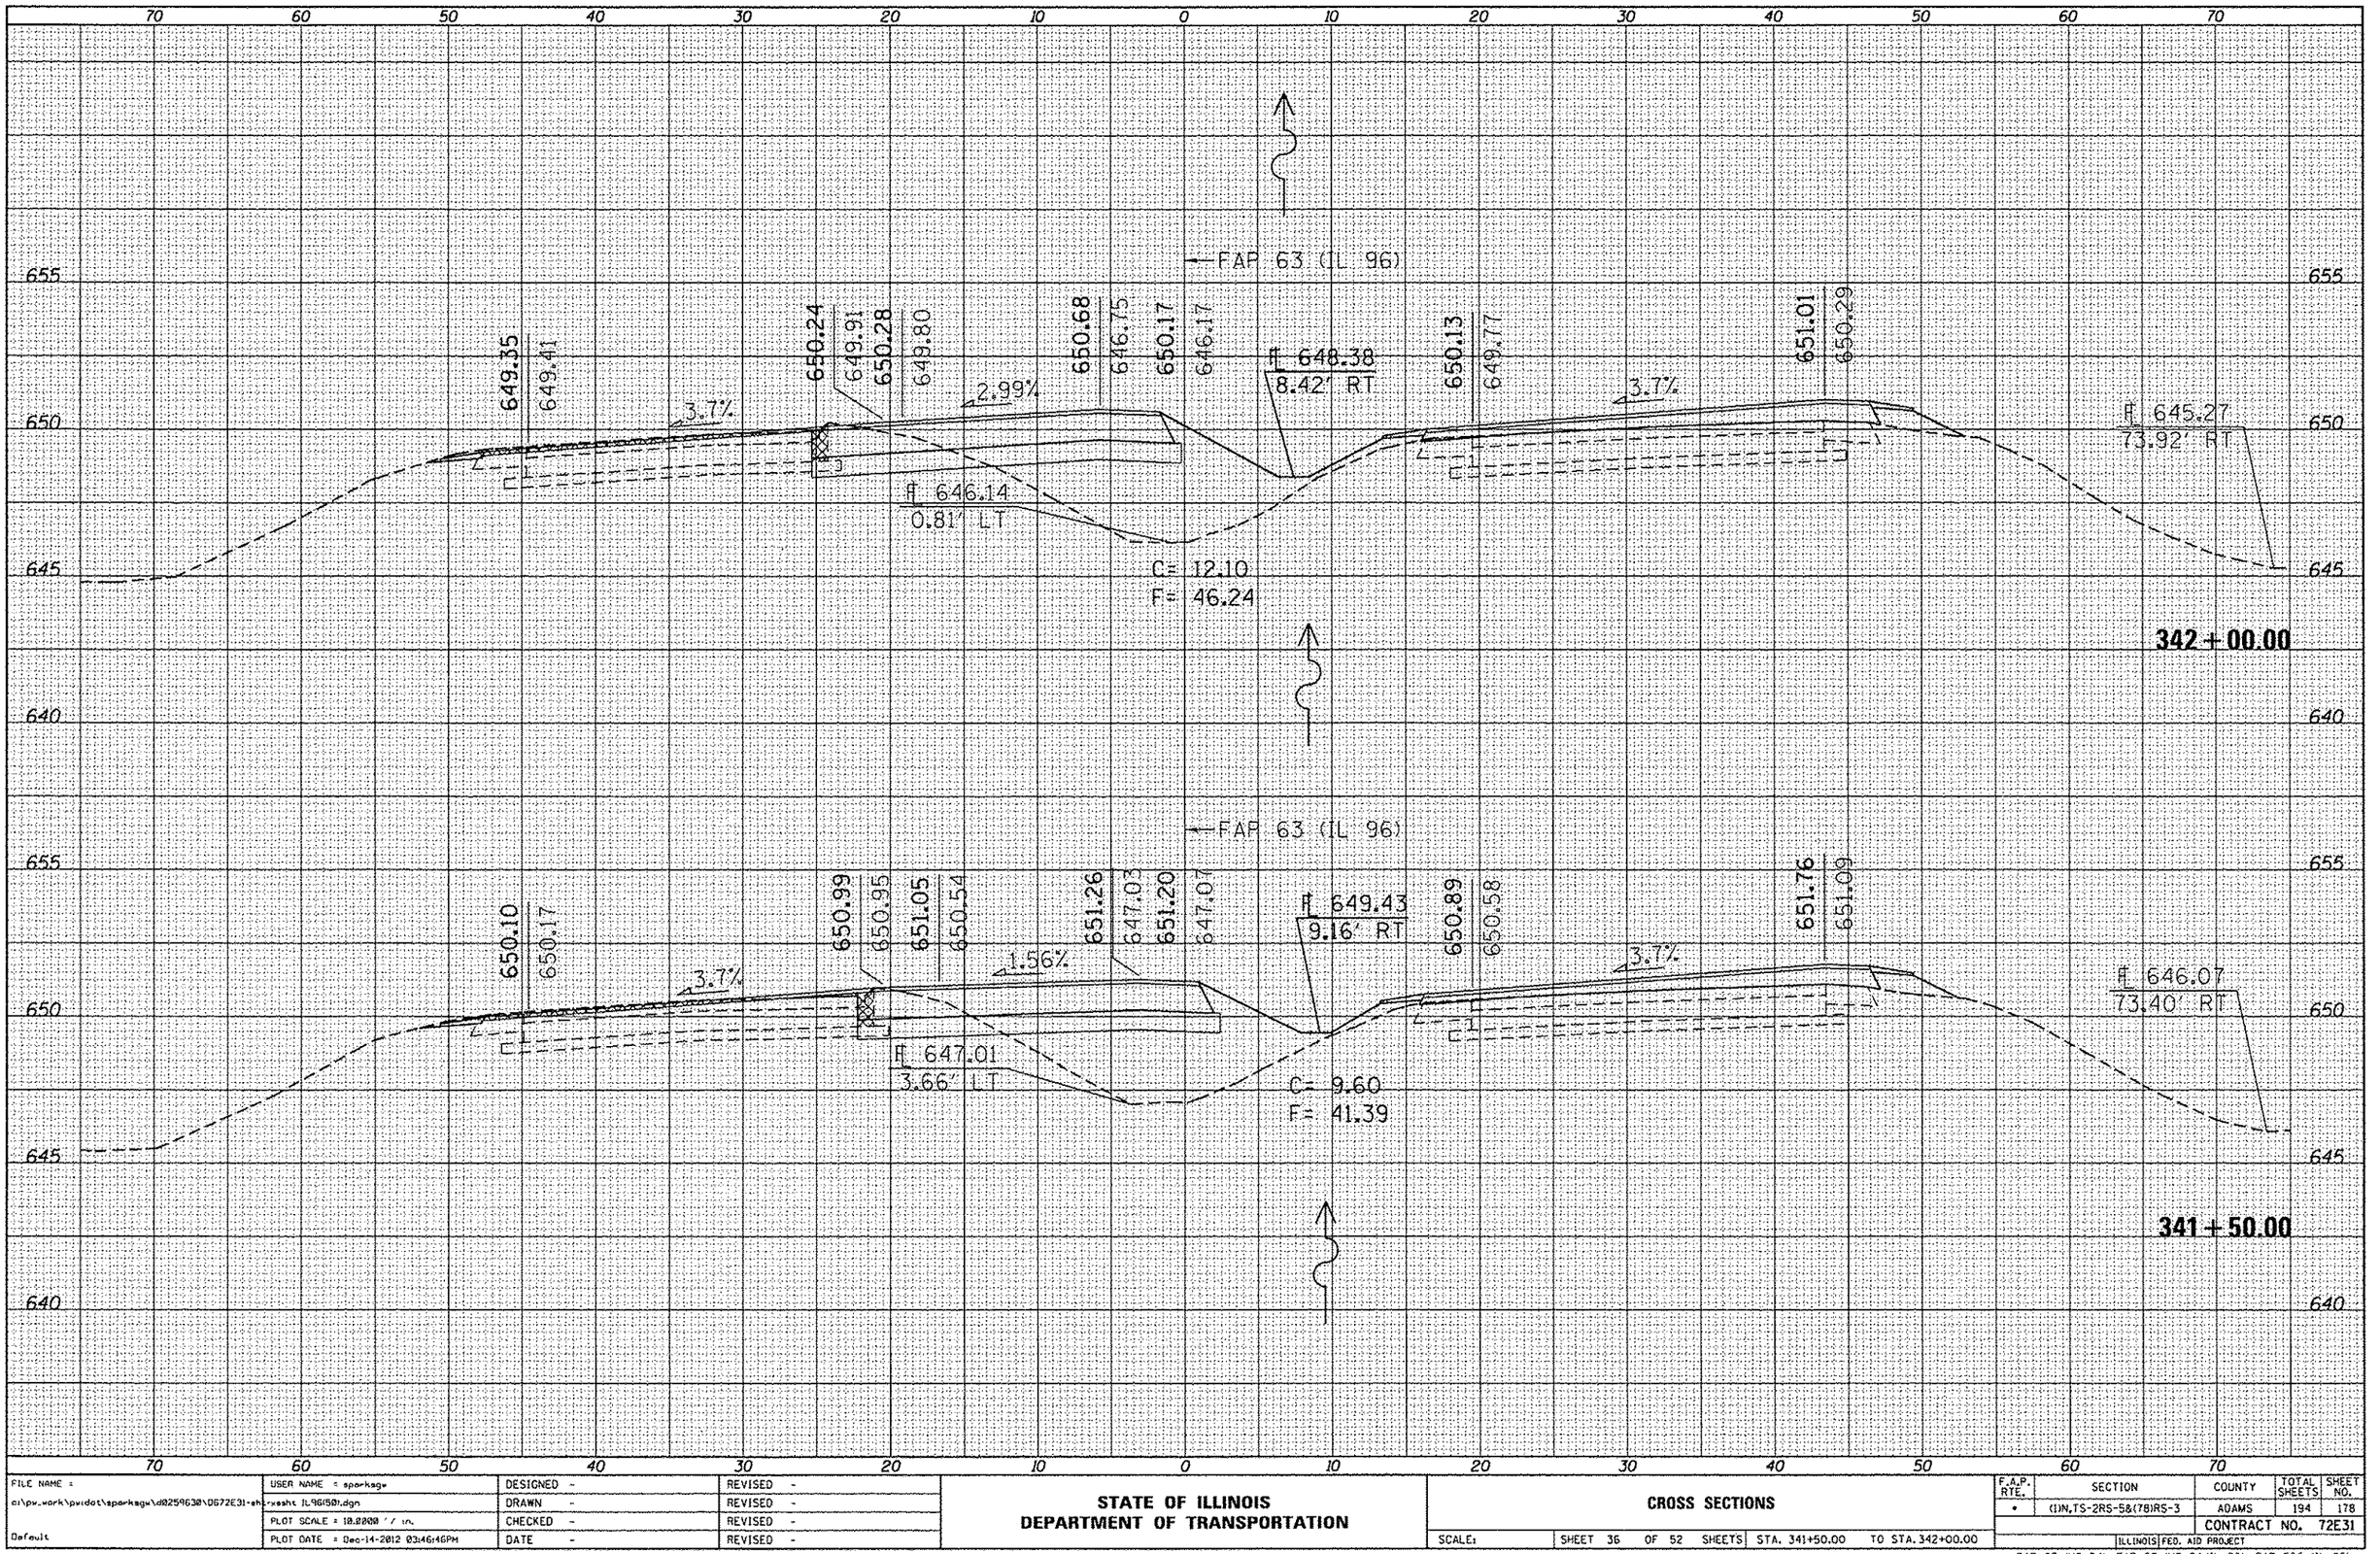

DATE | BY | SURVEYED | PLOTTED | TEMPLATE | XSECTIONS AREAS CHECKED | NOTE BOOK | NO.

FINAL SURVEY

ORIGINAL SURVEY

FILE NAME = c:\pw_work\pwidot\sparkagu\d0259630\D672E31-sht-xssht IL96(50).dgn	USER NAME = sparkagu	DESIGNED -	REVISED -
		DRAWN -	REVISED -
	PLOT SCALE = 10.0000 ' / in.	CHECKED -	REVISED -
Default	PLOT DATE = Dec-14-2012 03:46:46PM	DATE -	REVISED -

STATE OF ILLINOIS
DEPARTMENT OF TRANSPORTATION

CROSS SECTIONS

SCALE: | SHEET 36 OF 52 SHEETS | STA. 341+50.00 | TO STA. 342+00.00

F.A.P. RTE.	SECTION	COUNTY	TOTAL SHEETS	SHEET NO.
•	(1)N,TS-2RS-5&(7B)RS-3	ADAMS	194	178
		CONTRACT NO. 72E31		
	ILLINOIS FED. AID PROJECT			

• FAP 63 (US 24); FAP 63 (US 24/IL 96); FAP 506 (IL 96)