| FINAL SURVEY | NOTE BOOK | NO. |
|---|---|---|
| SURVEYED | | BY |
| PLOTTED | | |
| TEMPLATE | | |
| AREAS | | |
| AREAS CHECKED | | DATE |

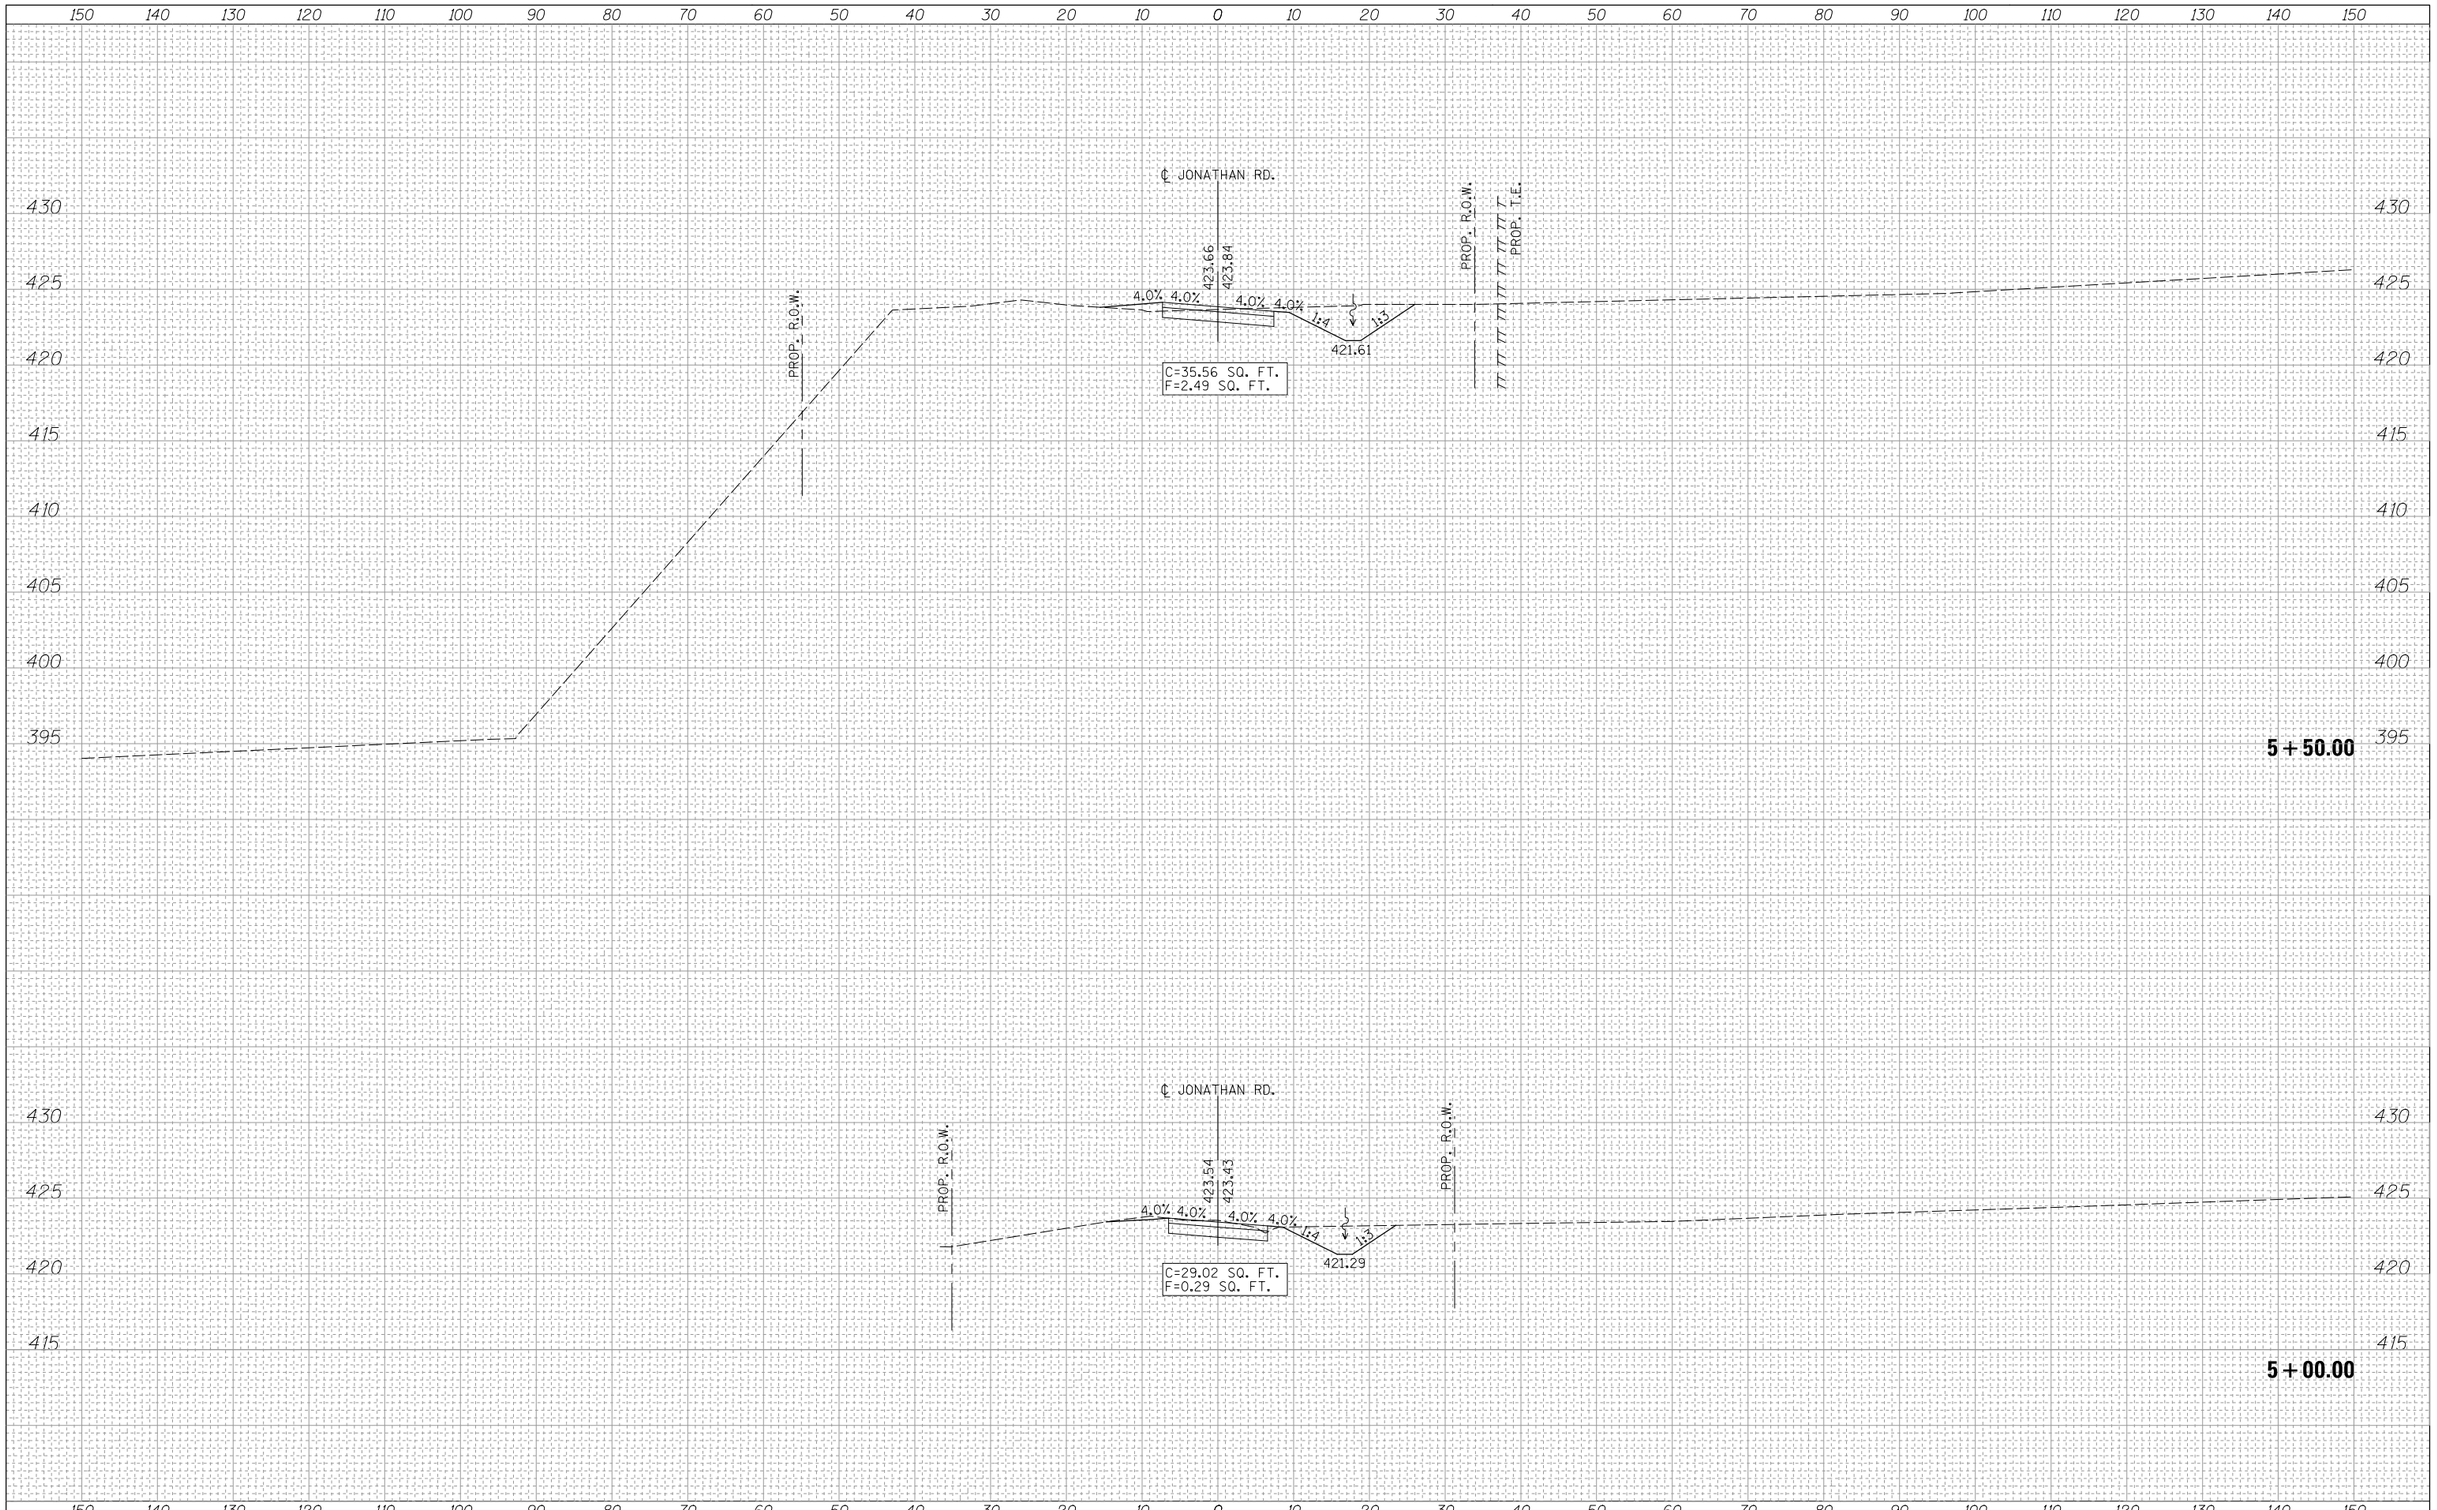


| ORIGINAL SURVEY | NOTE BOOK | NO. |
|---|---|---|
| SURVEYED | | BY |
| PLOTTED | | |
| TEMPLATE | | |
| AREAS | | |
| AREAS CHECKED | | DATE |

LIN ENGINEERING,LTD.
Consulting Engineers
Westmont, Illinois

| | | |
|---|---|---|
| USER NAME = Plotted by Scott | DESIGNED - RC | REVISED - |
| | DRAWN - RC | REVISED - |
| PLOT SCALE = 20.0000 ' / in. | CHECKED - SEW | REVISED - |
| PLOT DATE = | DATE - 2-1-2013 | REVISED - |

**STATE OF ILLINOIS**
**DEPARTMENT OF TRANSPORTATION**

**CROSS SECTIONS**
**JONATHAN ROAD**

SCALE: 1"=10'H. 5'V | SHEET NO. 11 OF 25 SHEETS | STA. 5+00.00 TO STA.5+50.00

| F.A.P. RTE. | SECTION | COUNTY | TOTAL SHEETS | SHEET NO. |
|---|---|---|---|---|
| 42 | 1-1BR-2 | CLINTON | 159 | 145 |
| | | CONTRACT NO. 76479 | | |
| | | ILLINOIS FED. AID PROJECT | | |