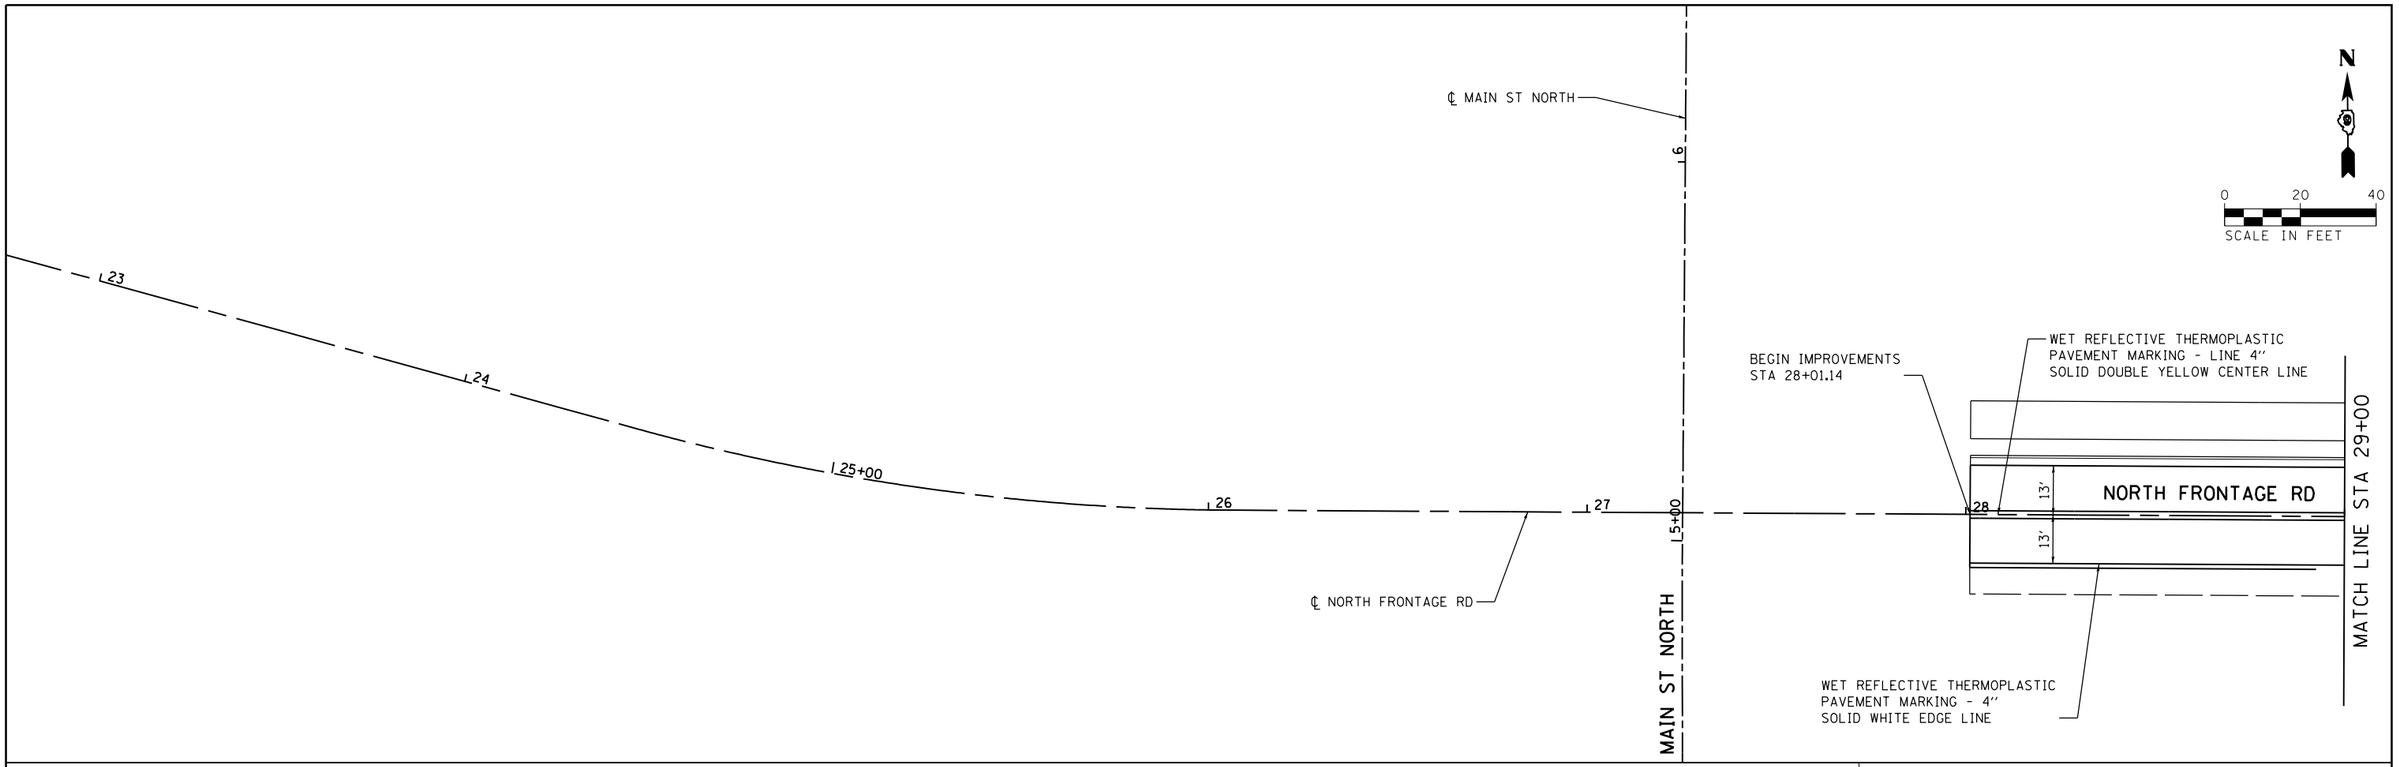

FILE NAME = c:\pw_work\pwidot\lavenderba\d0265445\D078259-sht-pmk-01.dgn	USER NAME = $USER$	DESIGNED - CK	REVISED -
CH2MHILL®		DRAWN - MP	REVISED -
	PLOT SCALE = 40.0000 ' / in.	CHECKED - DM	REVISED -
	PLOT DATE = 12/14/2012	DATE - 7/6/2012	REVISED -

STATE OF ILLINOIS
DEPARTMENT OF TRANSPORTATION

PAVEMENT MARKING PLAN SHEETS
NORTH FRONTAGE ROAD

SCALE: | SHEET NO. 1 OF 3 SHEETS | STA. 28+01.14 | TO STA. 35+00.00

F.A.P. RTE.	SECTION	COUNTY	TOTAL SHEETS	SHEET NO.
331	(1-3)R-3	WILLIAMSON	58	36
DRAWING NO.		CONTRACT NO. 78259		
	ILLINOIS FED. AID PROJECT			