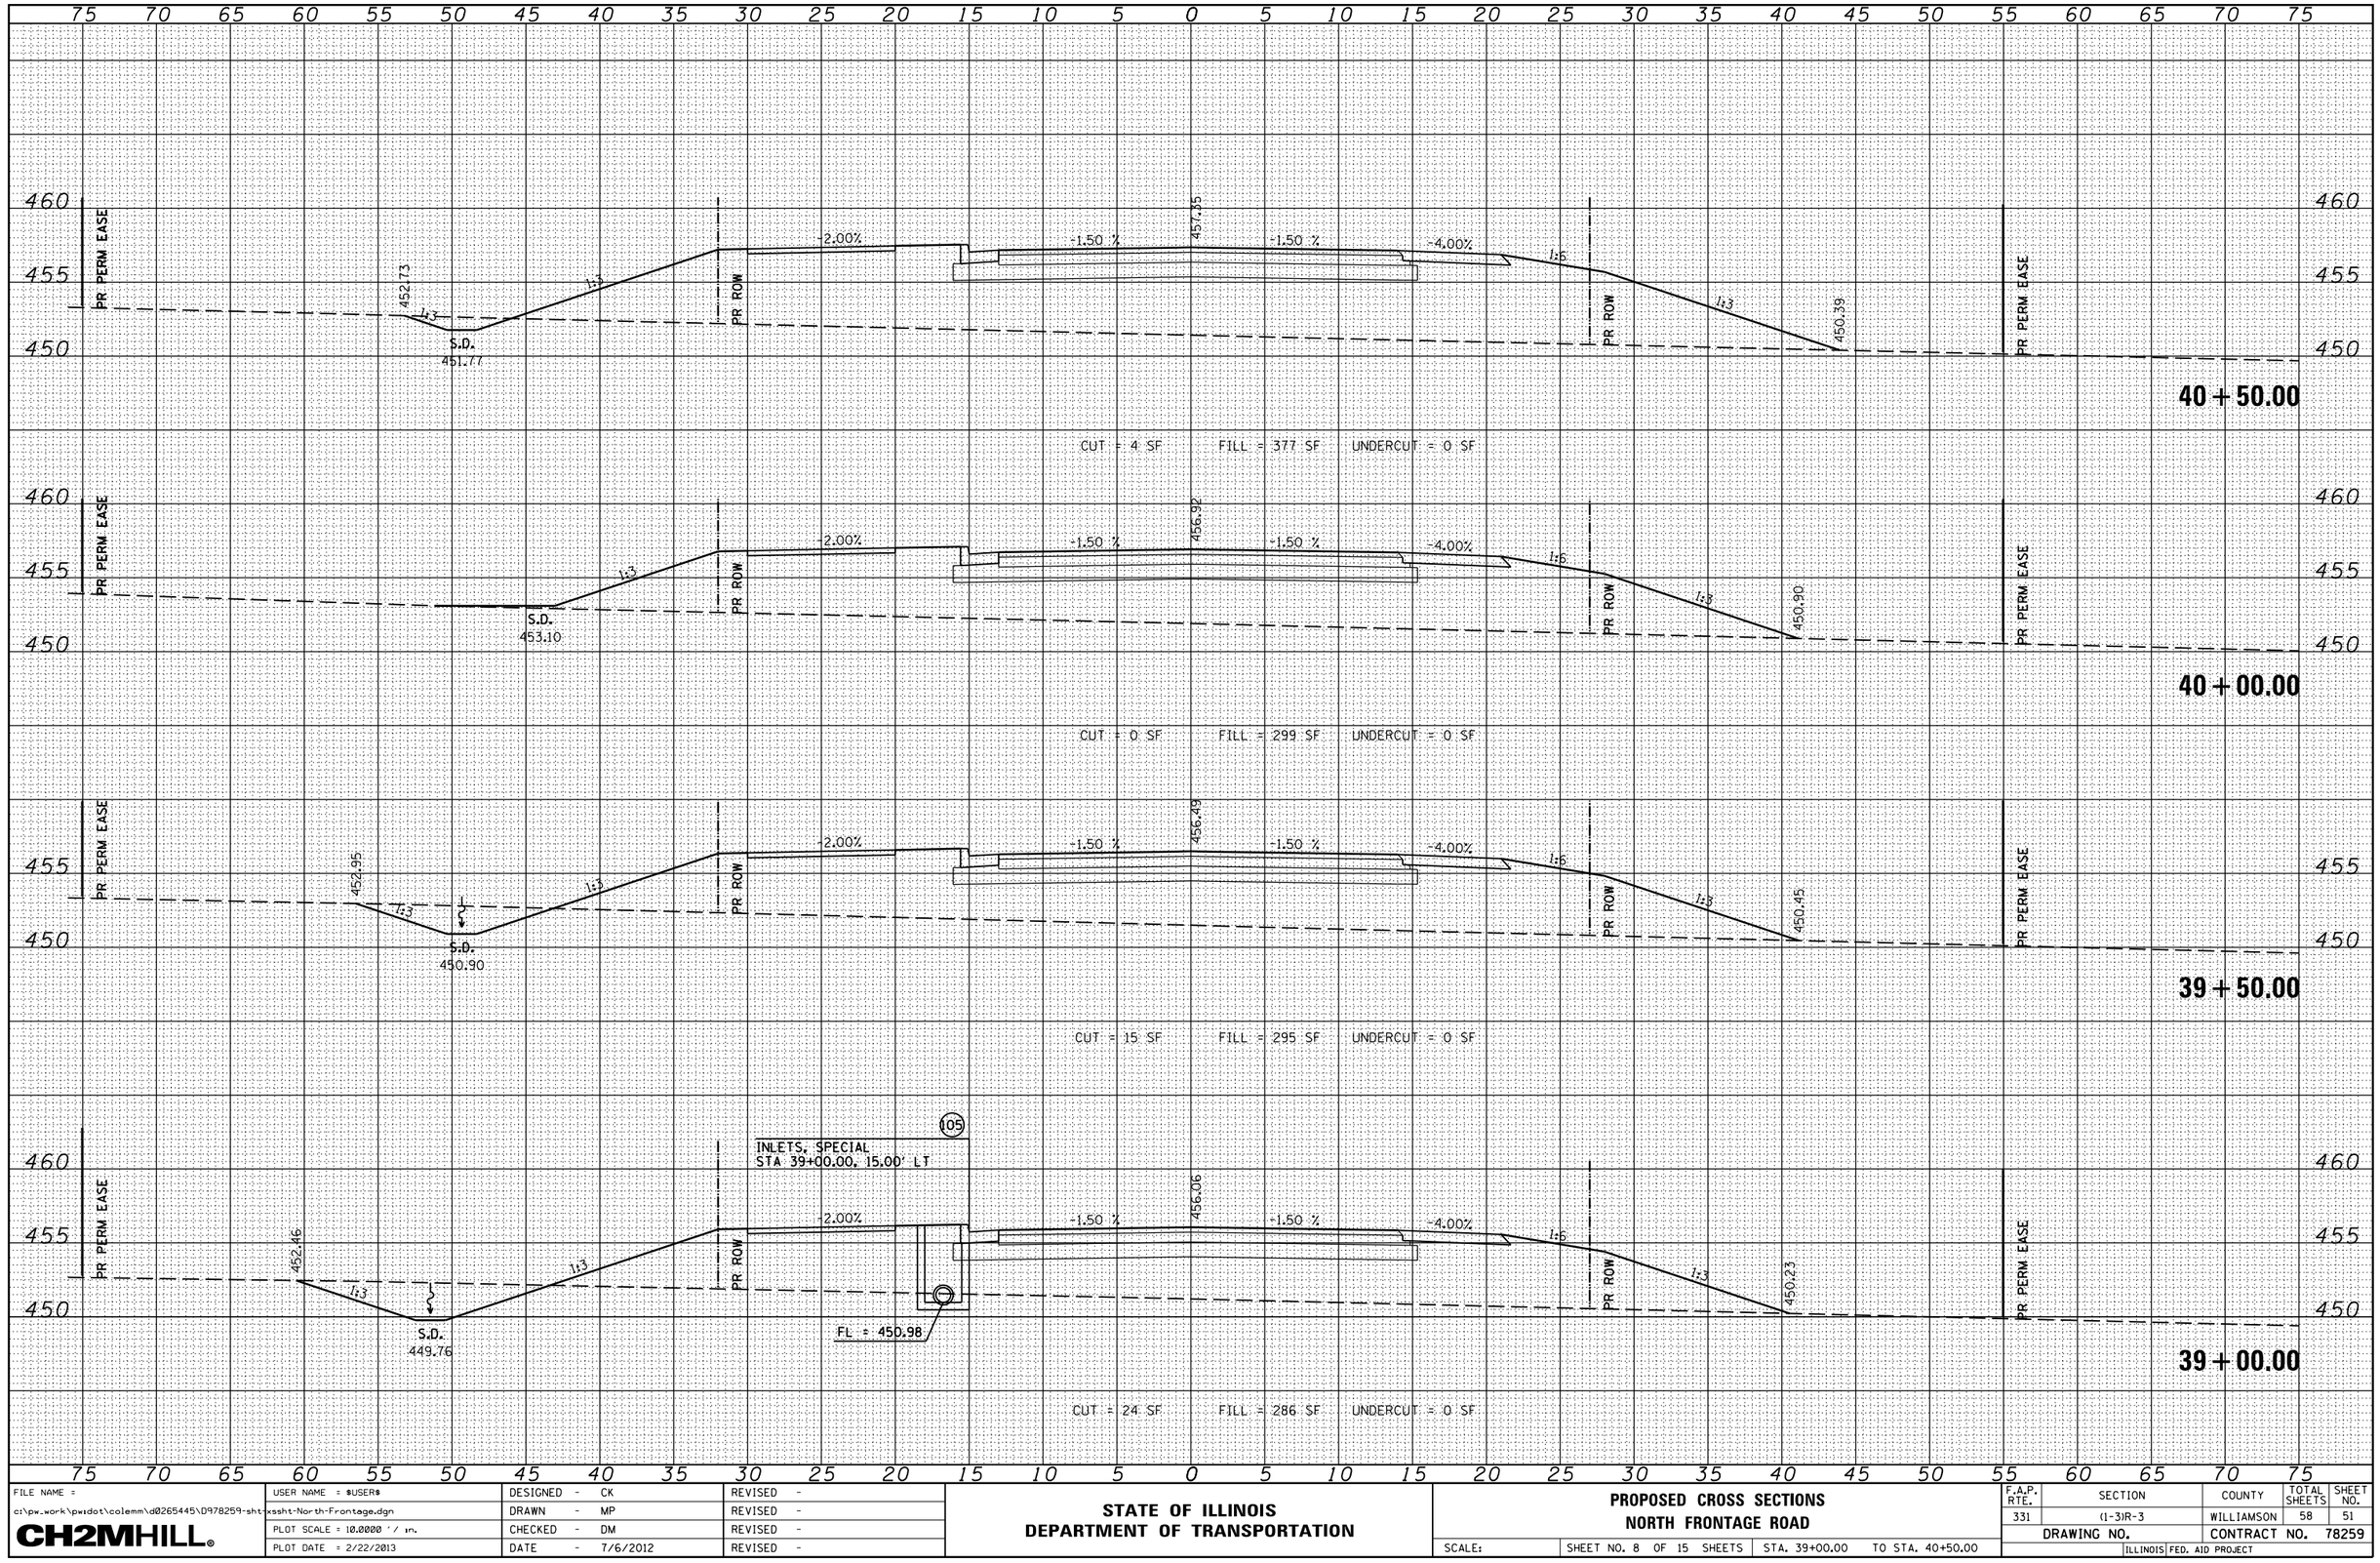

FINAL SURVEY — NOTE BOOK — NO.
SURVEYED — PLOTTED — TEMPLATE — AREAS — AREAS CHECKED — BY — DATE

ORIGINAL SURVEY — NOTE BOOK — NO.
SURVEYED — PLOTTED — TEMPLATE — AREAS — AREAS CHECKED — BY — DATE

FILE NAME = c:\pw_work\pwidot\colemm\d0265445\D978259-sht-xssht-North-Frontage.dgn	USER NAME = $USER$	DESIGNED - CK	REVISED -
		DRAWN - MP	REVISED -
	PLOT SCALE = 10.0000 ' / in.	CHECKED - DM	REVISED -
	PLOT DATE = 2/22/2013	DATE - 7/6/2012	REVISED -

CH2MHILL

STATE OF ILLINOIS
DEPARTMENT OF TRANSPORTATION

PROPOSED CROSS SECTIONS
NORTH FRONTAGE ROAD

SCALE: | SHEET NO. 8 OF 15 SHEETS | STA. 39+00.00 | TO STA. 40+50.00

F.A.P. RTE.	SECTION	COUNTY	TOTAL SHEETS	SHEET NO.
331	(1-3)R-3	WILLIAMSON	58	51
	DRAWING NO.	CONTRACT NO. 78259		
		ILLINOIS FED. AID PROJECT		