SCALE
50′ 0 25′ 50′

N

MEDIAN ISLAND DETAIL
CC&G M-6.24

SIDEROAD ISLAND DETAIL

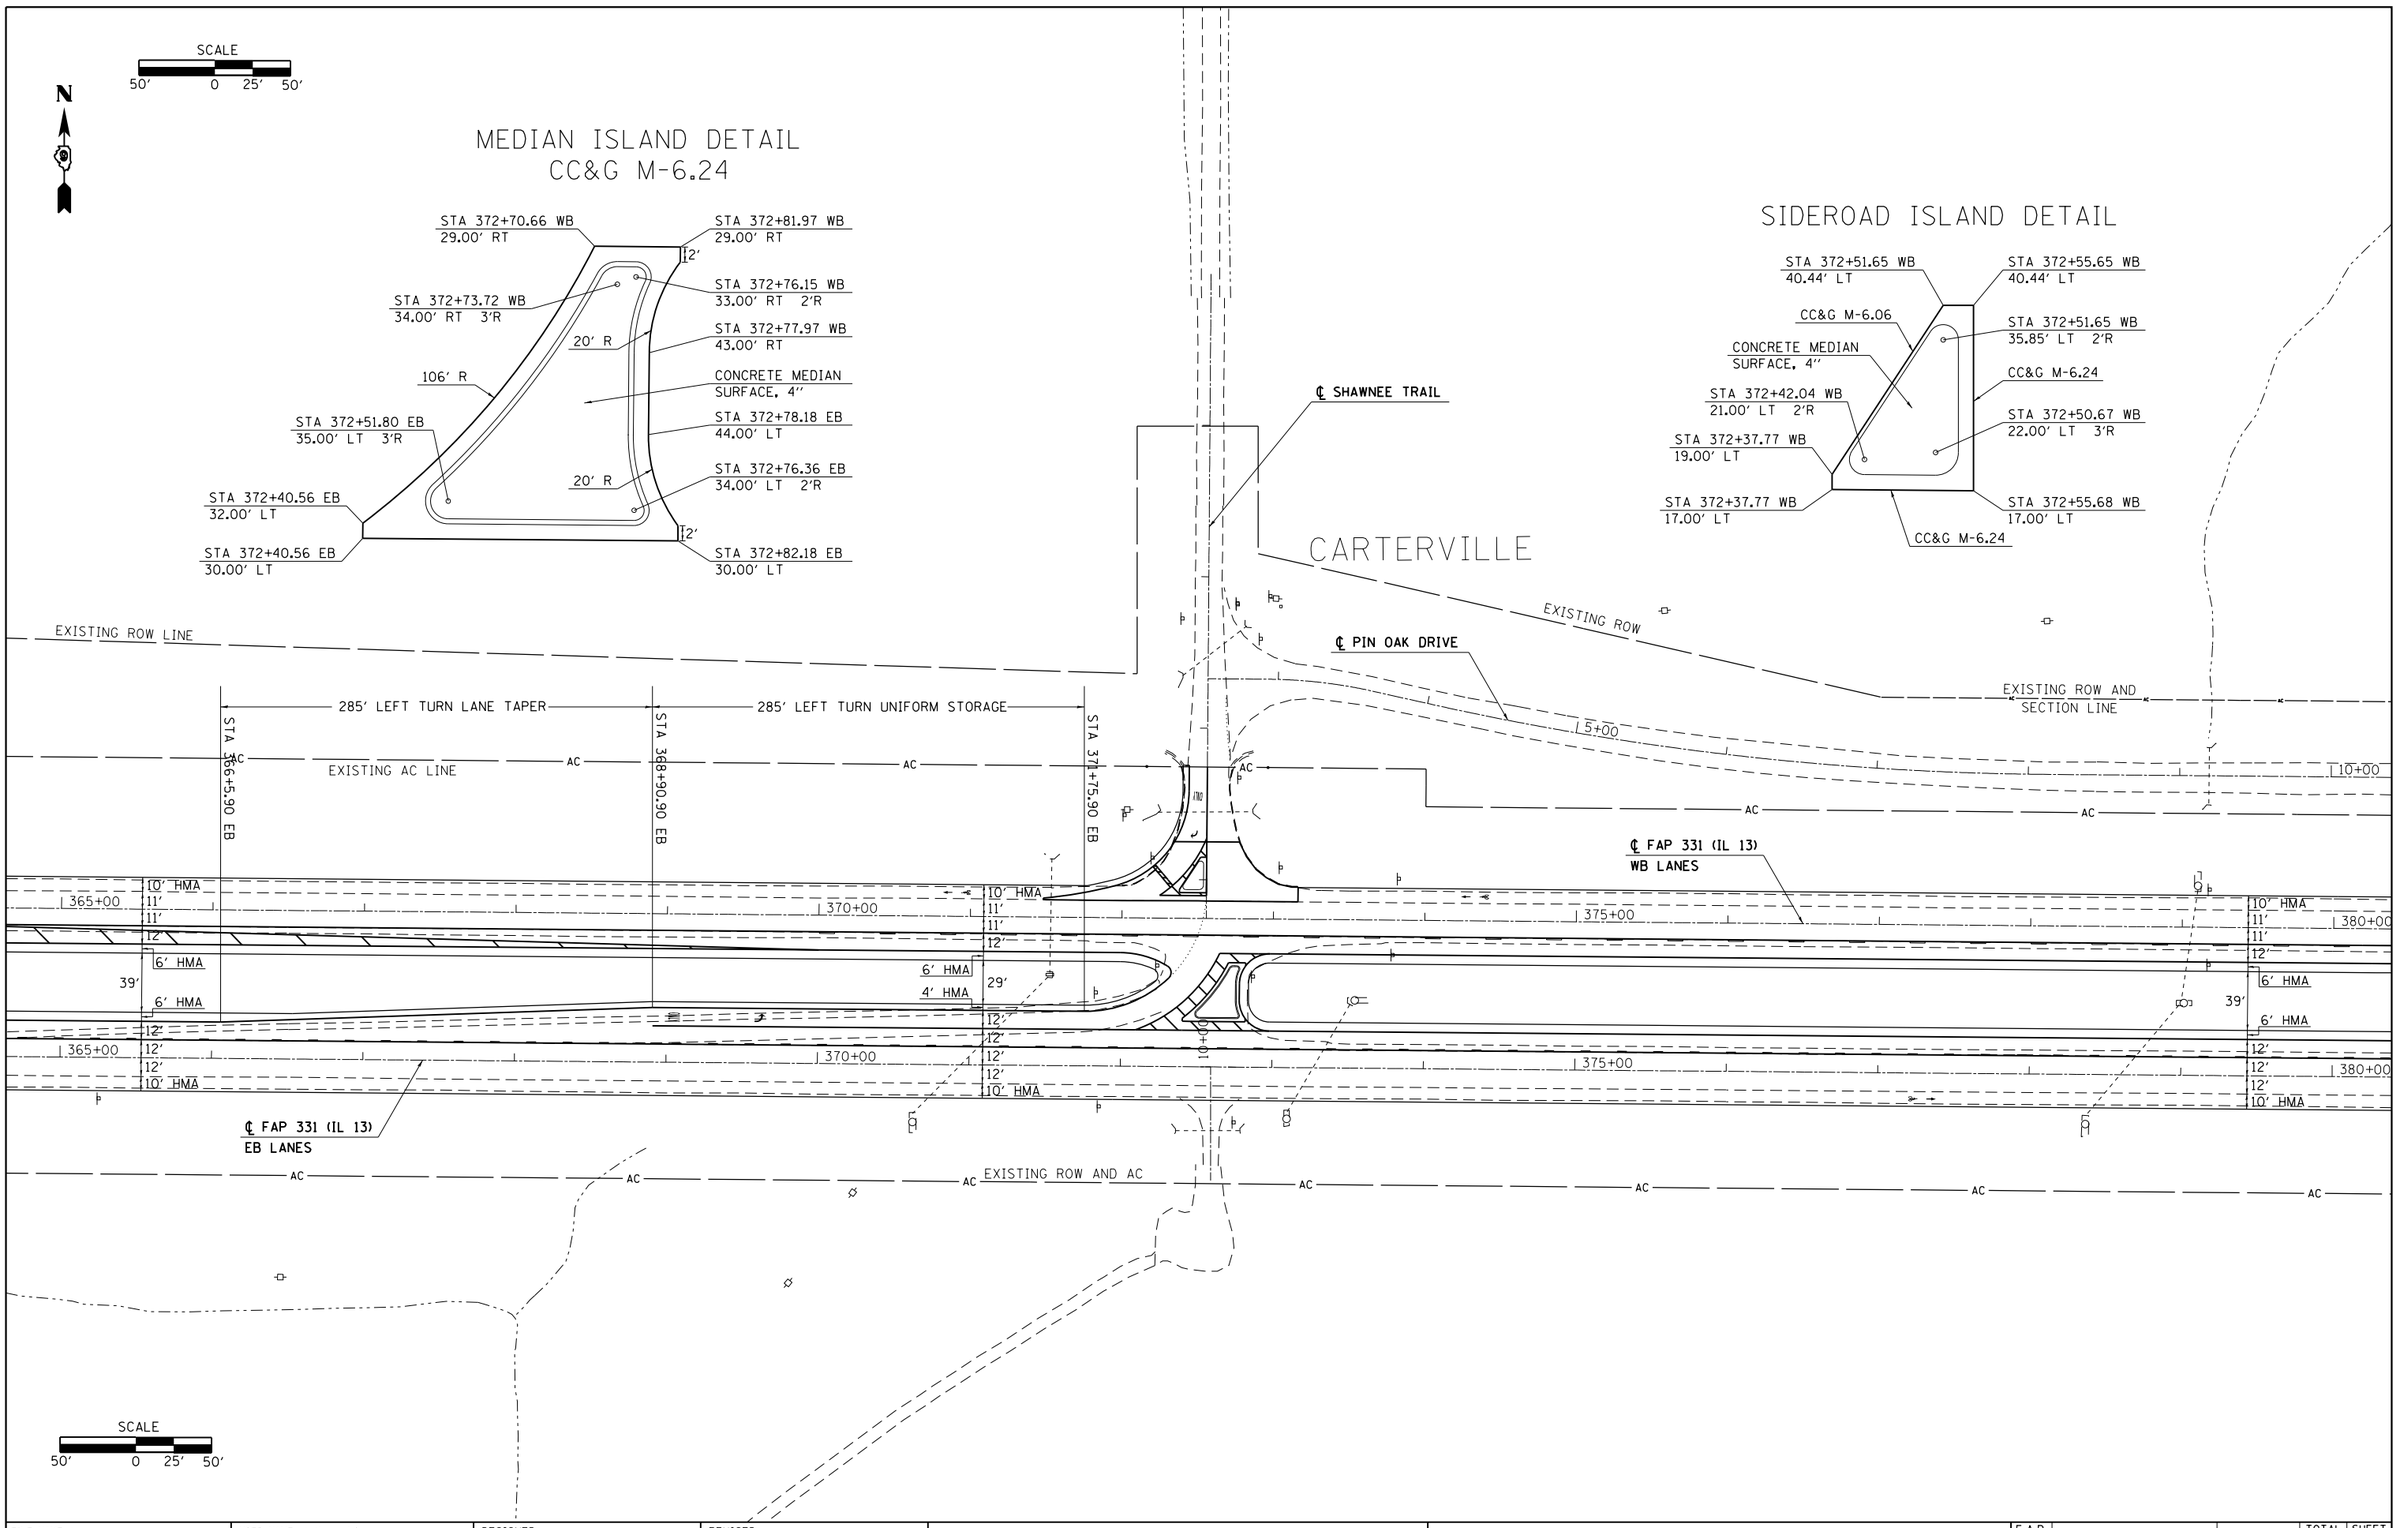

SCALE
50′ 0 25′ 50′

FILE NAME = c:\pw_work\pwidot\thomashf\d0278330\DXx	USER NAME = thomashf	DESIGNED -	REVISED -
xxxx-sht-plnprf.dgn		DRAWN -	REVISED -
	PLOT SCALE = 100.0000 ′ / in.	CHECKED -	REVISED -
	PLOT DATE = 2/20/2013	DATE -	REVISED -

STATE OF ILLINOIS
DEPARTMENT OF TRANSPORTATION

INTERSECTION DETAILS
SHEET 2 OF 2

SCALE: | SHEET OF SHEETS | STA. | TO STA.

F.A.P RTE.	SECTION	COUNTY	TOTAL SHEETS	SHEET NO.
331	(1-4)R-3,N-5	WILLIAMSON	91	36
		CONTRACT NO. 78280		
	ILLINOIS FED. AID PROJECT			