| FINAL SURVEY | NOTE BOOK | NO. |
|---|---|---|
| SURVEYED | BY | |
| PLOTTED | | |
| TEMPLATE | | |
| AREAS | | |
| AREAS CHECKED | DATE | |

| ORIGINAL SURVEY | NOTE BOOK | NO. |
|---|---|---|
| SURVEYED | BY | |
| PLOTTED | | |
| TEMPLATE | | |
| AREAS | | |
| AREAS CHECKED | DATE | |

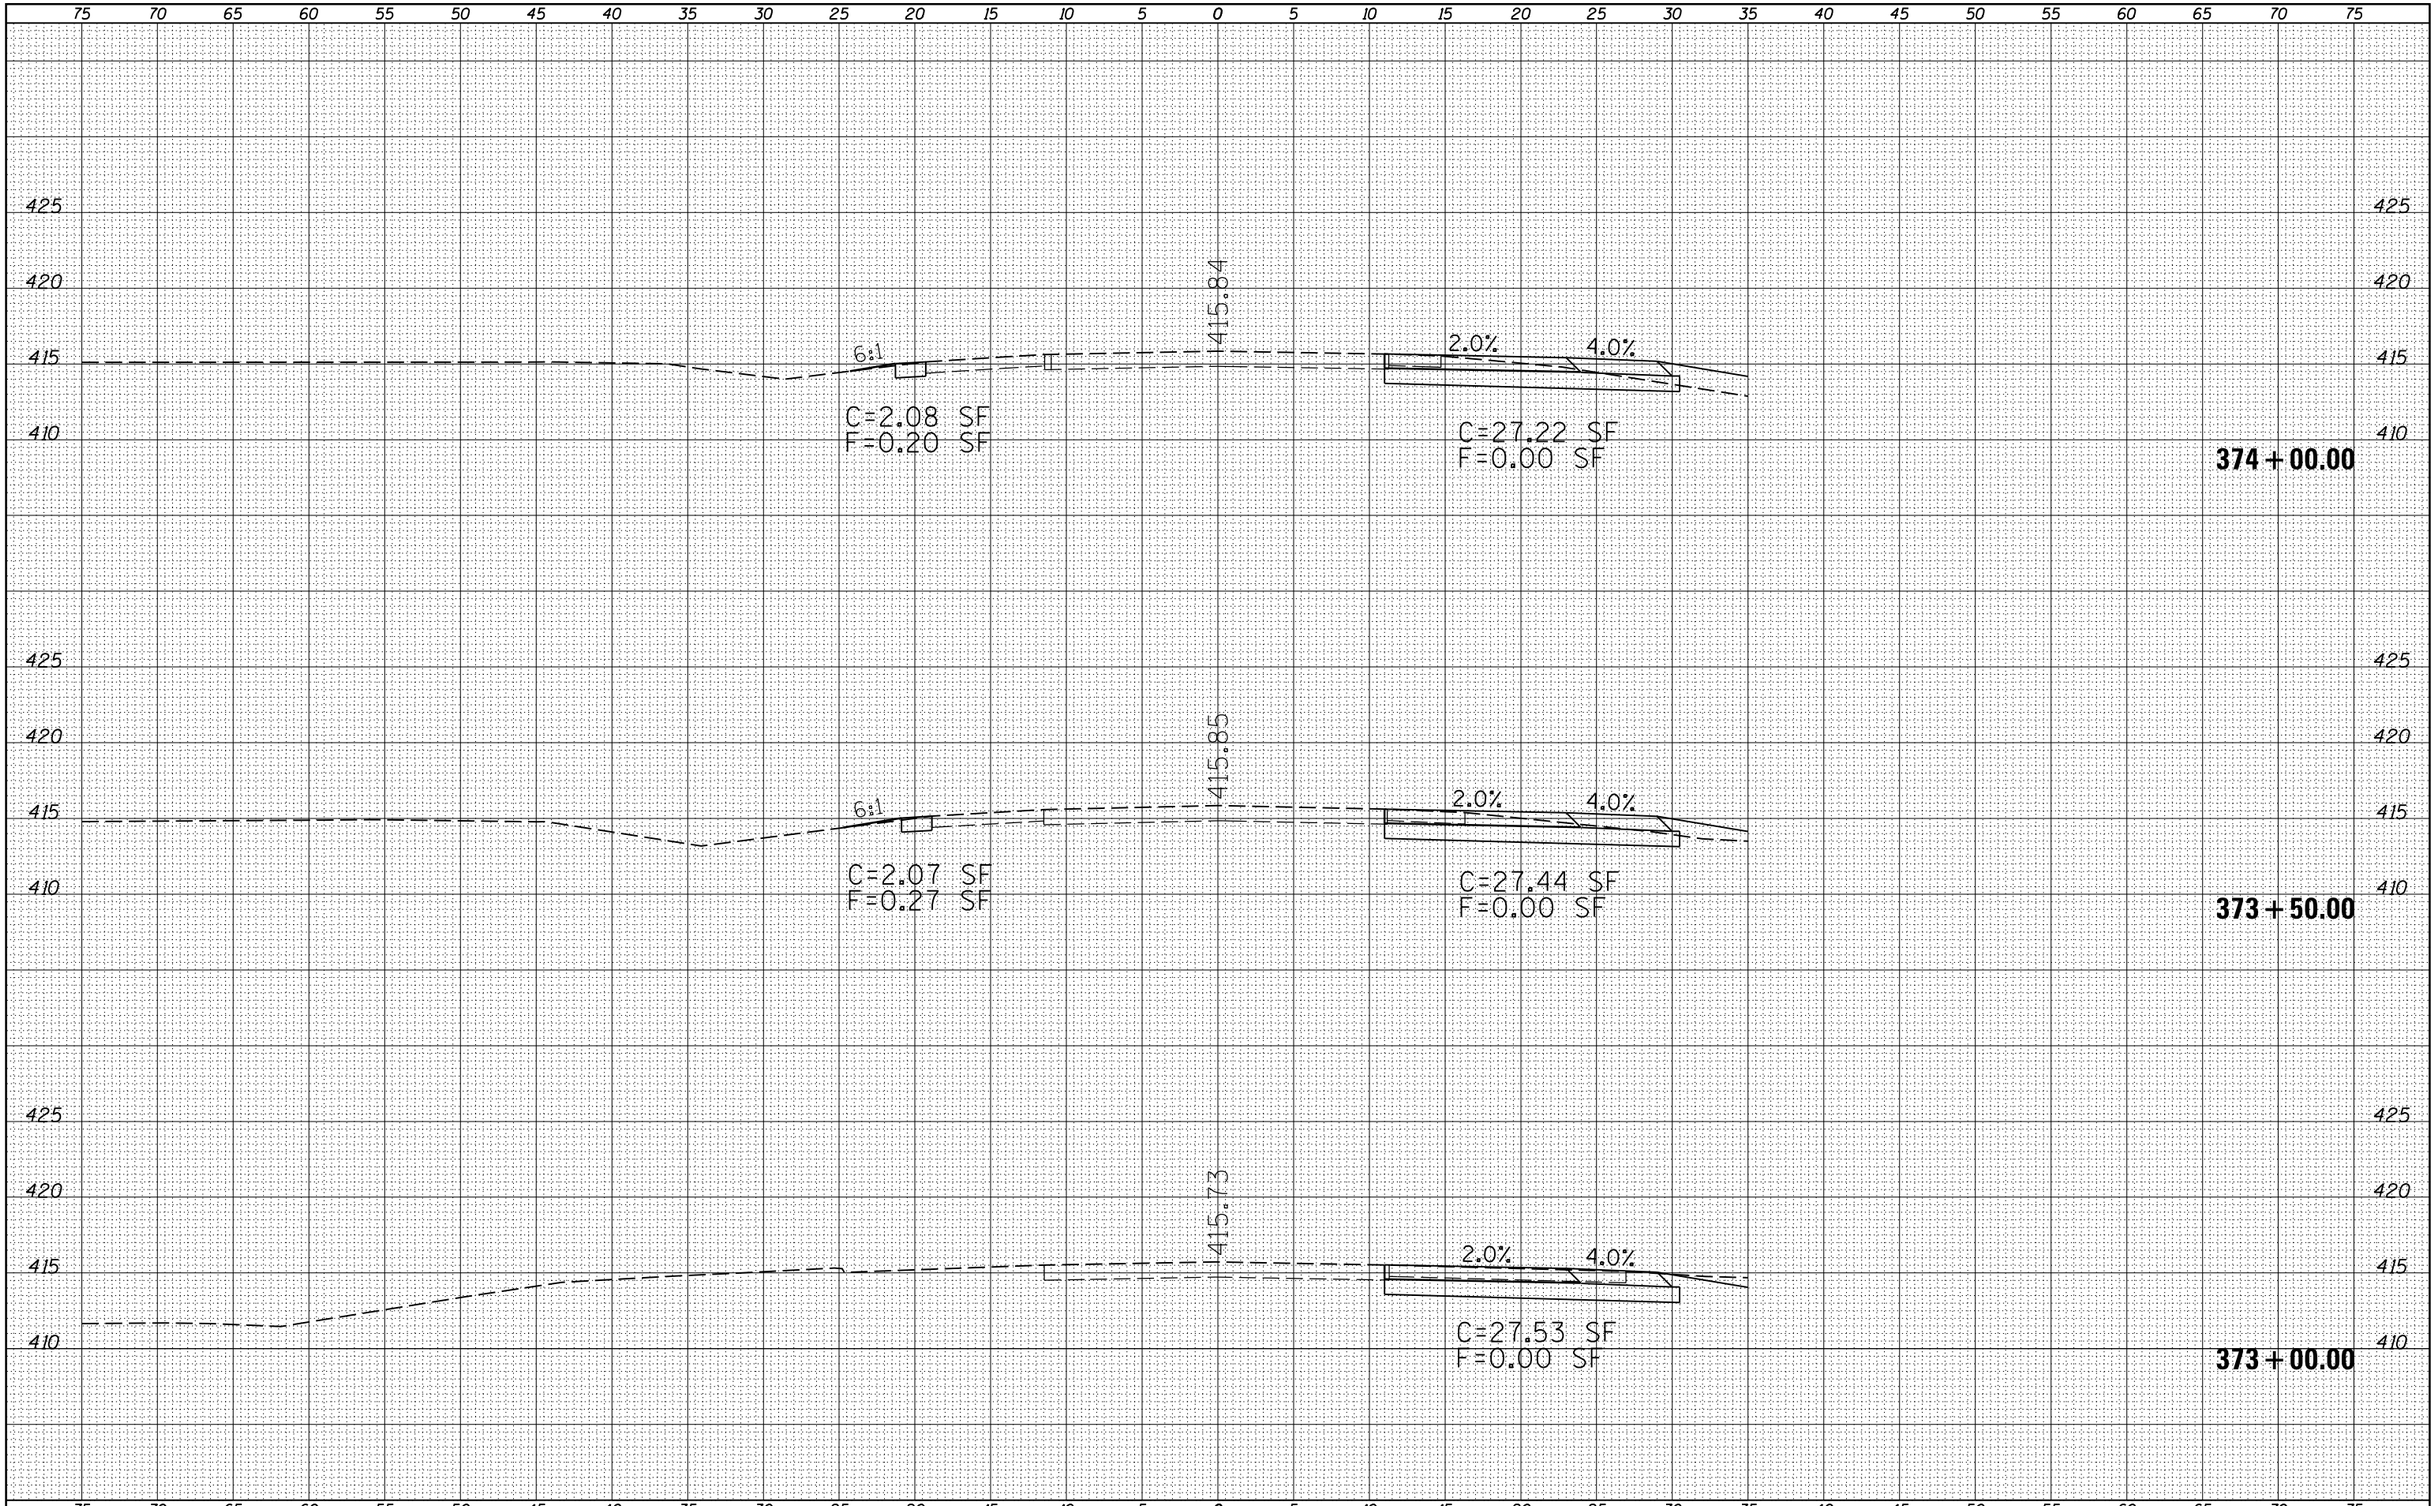


| | | | |
|---|---|---|---|
| FILE NAME = c:\pw_work\pwidot\pufferaa\d0278330\78280-sht-xs13.dgn | USER NAME = $USER$ | DESIGNED - | REVISED - |
| | | DRAWN - | REVISED - |
| | PLOT SCALE = 10.0000 ' / in. | CHECKED - | REVISED - |
| | PLOT DATE = 2/5/2013 | DATE - | REVISED - |

**STATE OF ILLINOIS**
**DEPARTMENT OF TRANSPORTATION**

**CROSS SECTIONS**
**IL 13 WESTBOUND**

SCALE: | SHEET OF SHEETS | STA. 373+00.00 TO STA. 374+00.00

| F.A.P RTE. | SECTION | COUNTY | TOTAL SHEETS | SHEET NO. |
|---|---|---|---|---|
| 331 | (1-4)R-3,N-5 | WILLIAMSON | 91 | 71 |
| | | CONTRACT NO. 78280 | | |
| | | ILLINOIS FED. AID PROJECT | | |