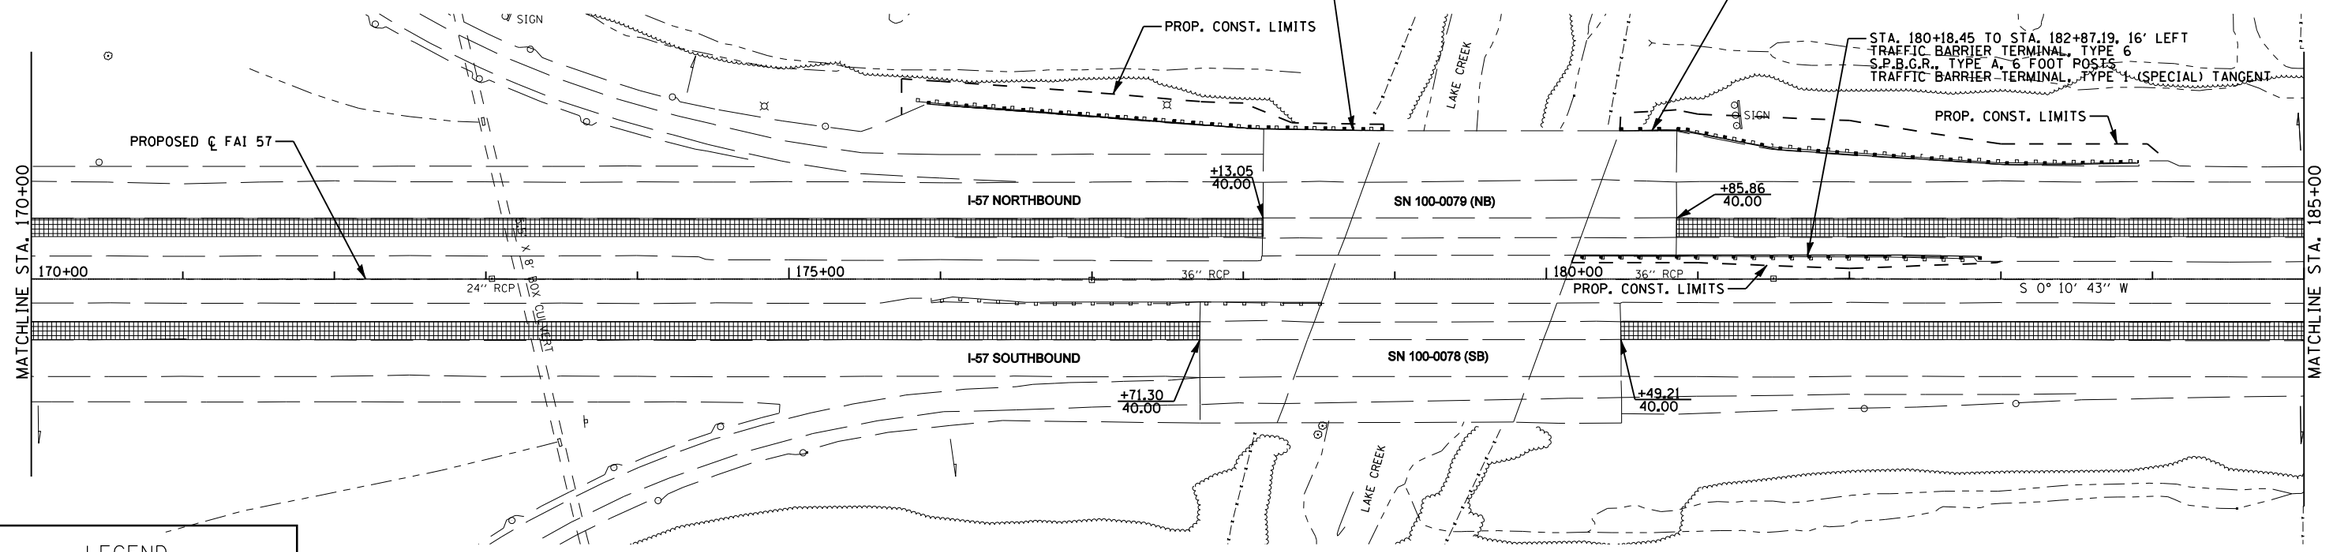

LEGEND

MILL AND OVERLAY

EFK•Moen, LLC
Civil Engineering Design

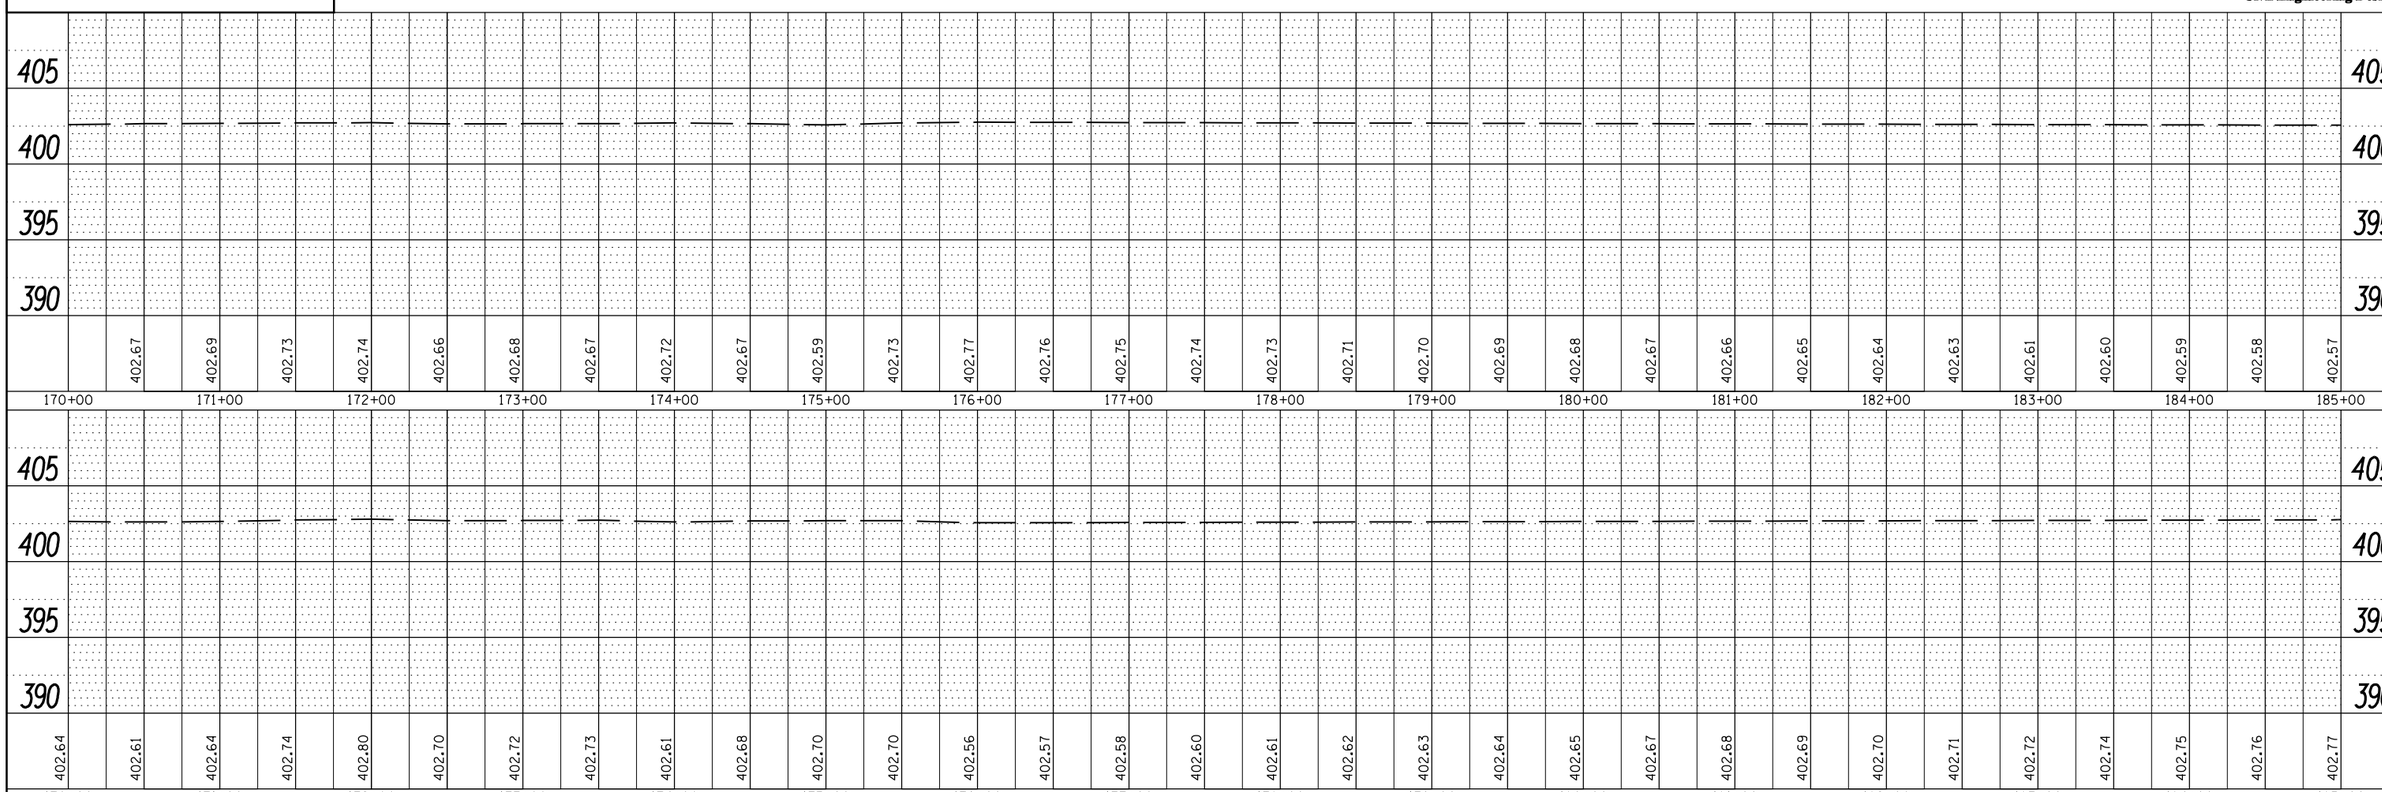

PLAN
SURVEYED
PLOTTED
ALIGNMENT CHECKED
RT. OF WAY CHECKED
CADD FILE NAME
NOTE BOOK NO.
BY
DATE

PROFILE
SURVEYED
PLOTTED
PROFILE CHECKED
B.M. NOTED
STRUCTURE NOTAT'NS CHK'D
NOTE BOOK NO.
BY
DATE

FILE NAME = $FILEL$	USER NAME = $USER$	DESIGNED - JRD	REVISED -
		CHECKED - MSK	REVISED -
	PLOT SCALE = $SCALE$	DRAWN - SLD	REVISED -
	PLOT DATE = $DATE$	CHECKED - 02/01/2013	REVISED -

STATE OF ILLINOIS
DEPARTMENT OF TRANSPORTATION

PLAN AND PROFILE
INTERSTATE 57

SCALE: 50 | SHEET NO. 2 OF 19 SHEETS | STA. 170+00 TO STA. 185+00

F.A.I. RTE.	SECTION	COUNTY	TOTAL SHEETS	SHEET NO.
57	(X1-6-2,X1-5,(X1-4-1BR-1))R-1	WILLIAMSON	200	24

CONTRACT NO. 78334

ILLINOIS FED. AID PROJECT