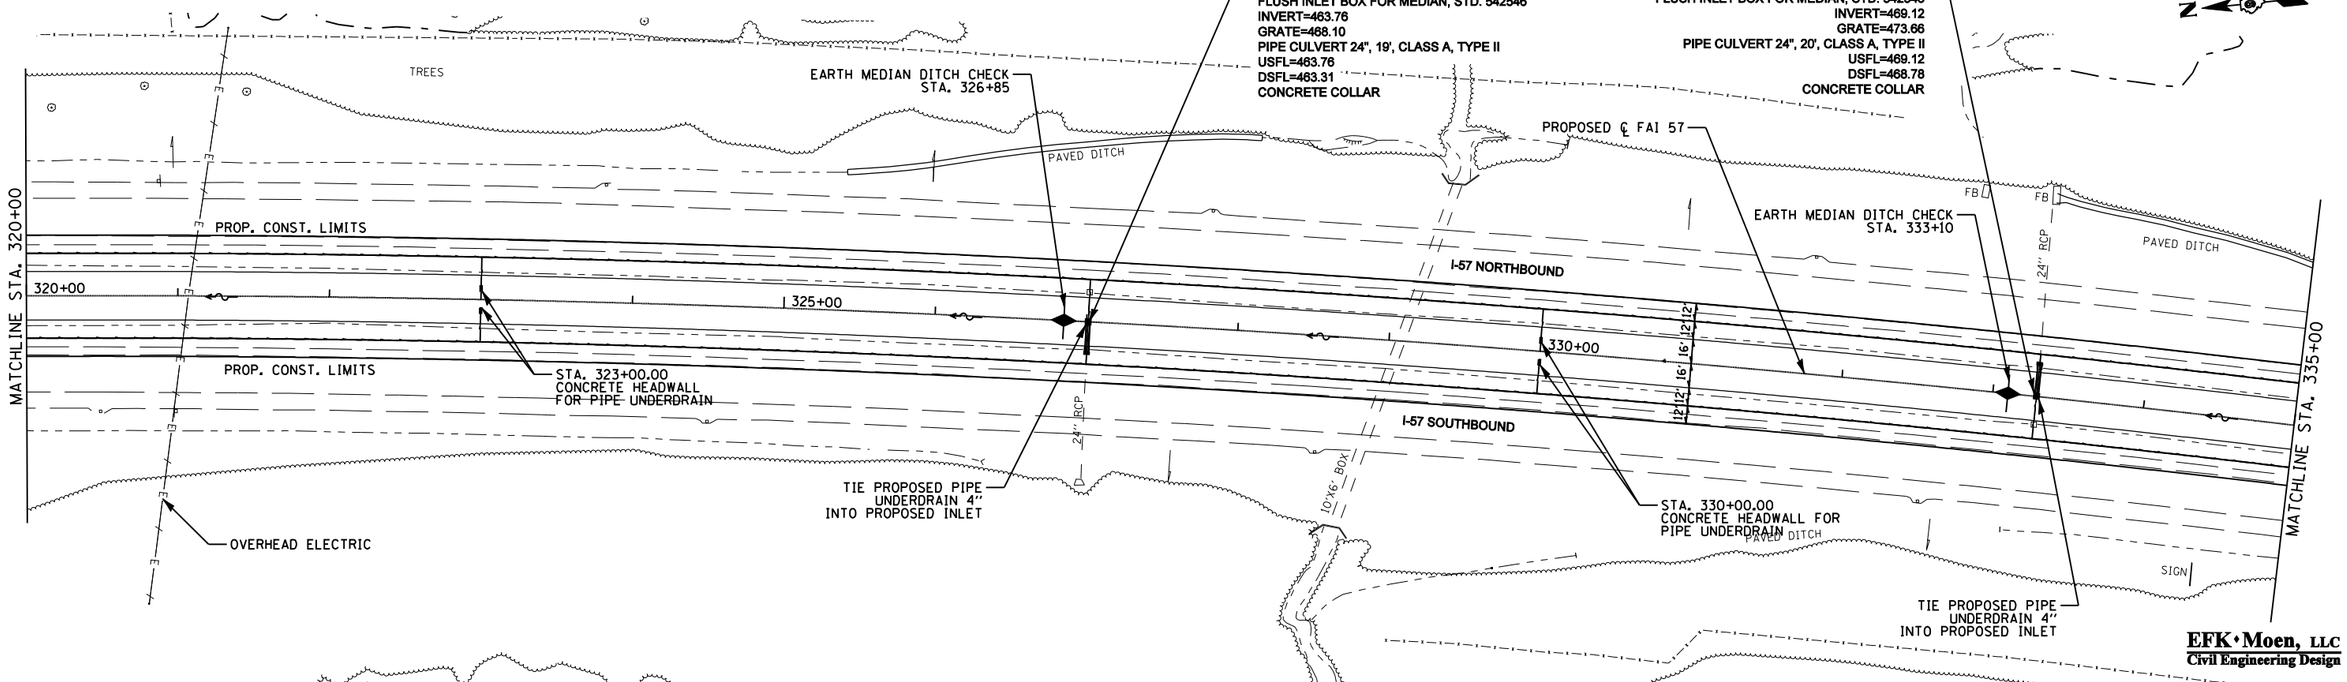

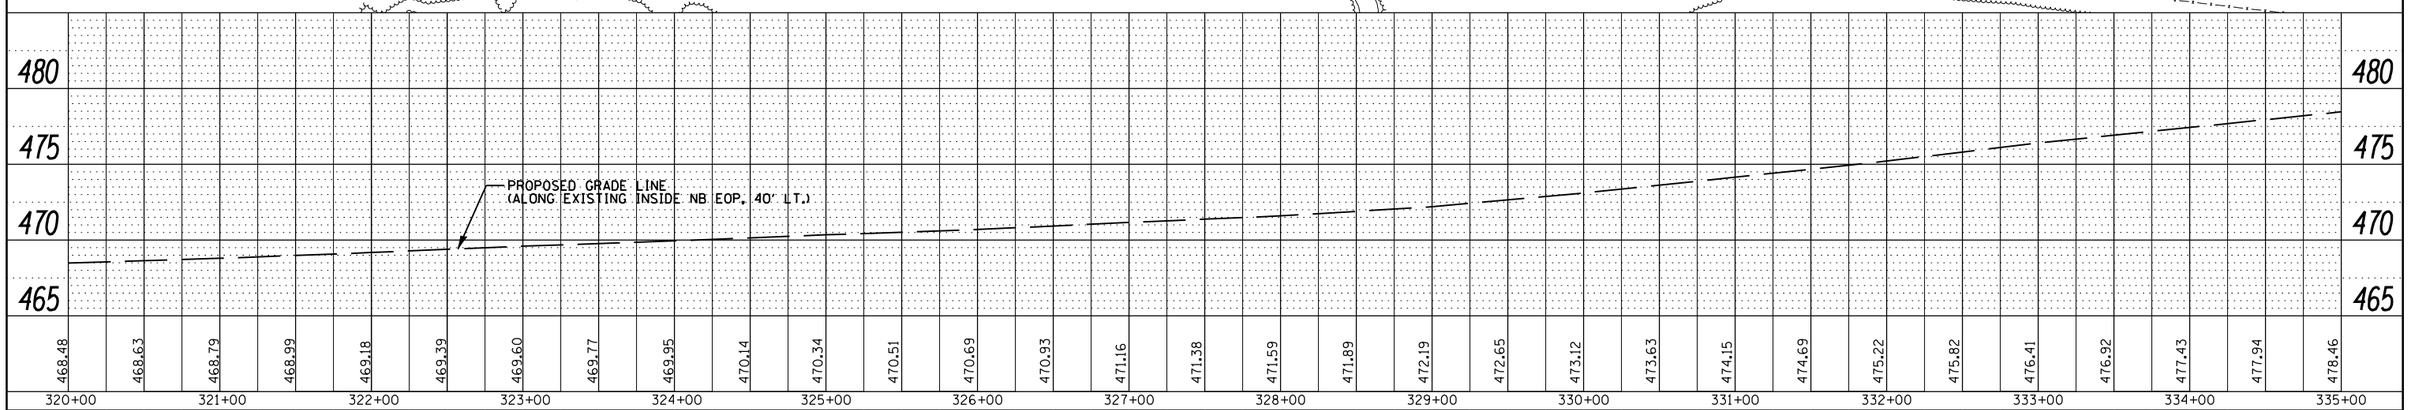

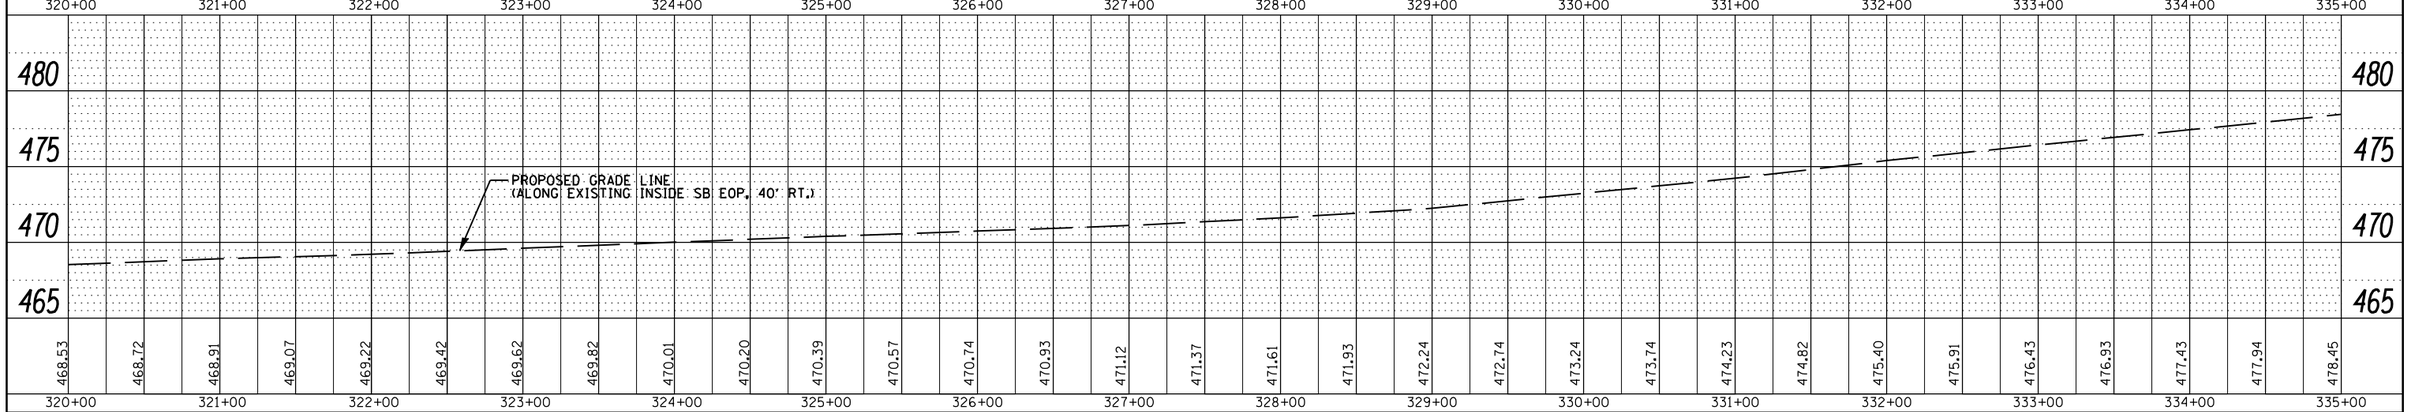

PLAN	BY	DATE
SURVEYED		
PLOTTED		
ALIGNMENT CHECKED		
RT. OF WAY CHECKED		
CADD FILE NAME		
NOTE BOOK NO.		

PROFILE	BY	DATE
SURVEYED		
PLOTTED		
GRADES CHECKED		
B.M. NOTED		
STRUCTURE NOTAT'NS CH'KD		
NOTE BOOK NO.		

FILE NAME = $FILE1$	USER NAME = $USER$	DESIGNED - JRD
		CHECKED - MSK
	PLOT SCALE = $SCALE$	DRAWN - SLD
	PLOT DATE = $DATE$	CHECKED - 02/01/2013
REVISED -		
REVISED -		
REVISED -		
REVISED -		

STATE OF ILLINOIS
DEPARTMENT OF TRANSPORTATION

PLAN AND PROFILE
INTERSTATE 57

SCALE: 50 | SHEET NO. 12 OF 19 SHEETS | STA. 320+00 TO STA. 335+00

F.A.I. RTE.	SECTION	COUNTY	TOTAL SHEETS	SHEET NO.
57	(X1-6-2,X1-5,(X1-4-1BR-1))R-1	WILLIAMSON	202	34

CONTRACT NO. 78334

ILLINOIS FED. AID PROJECT