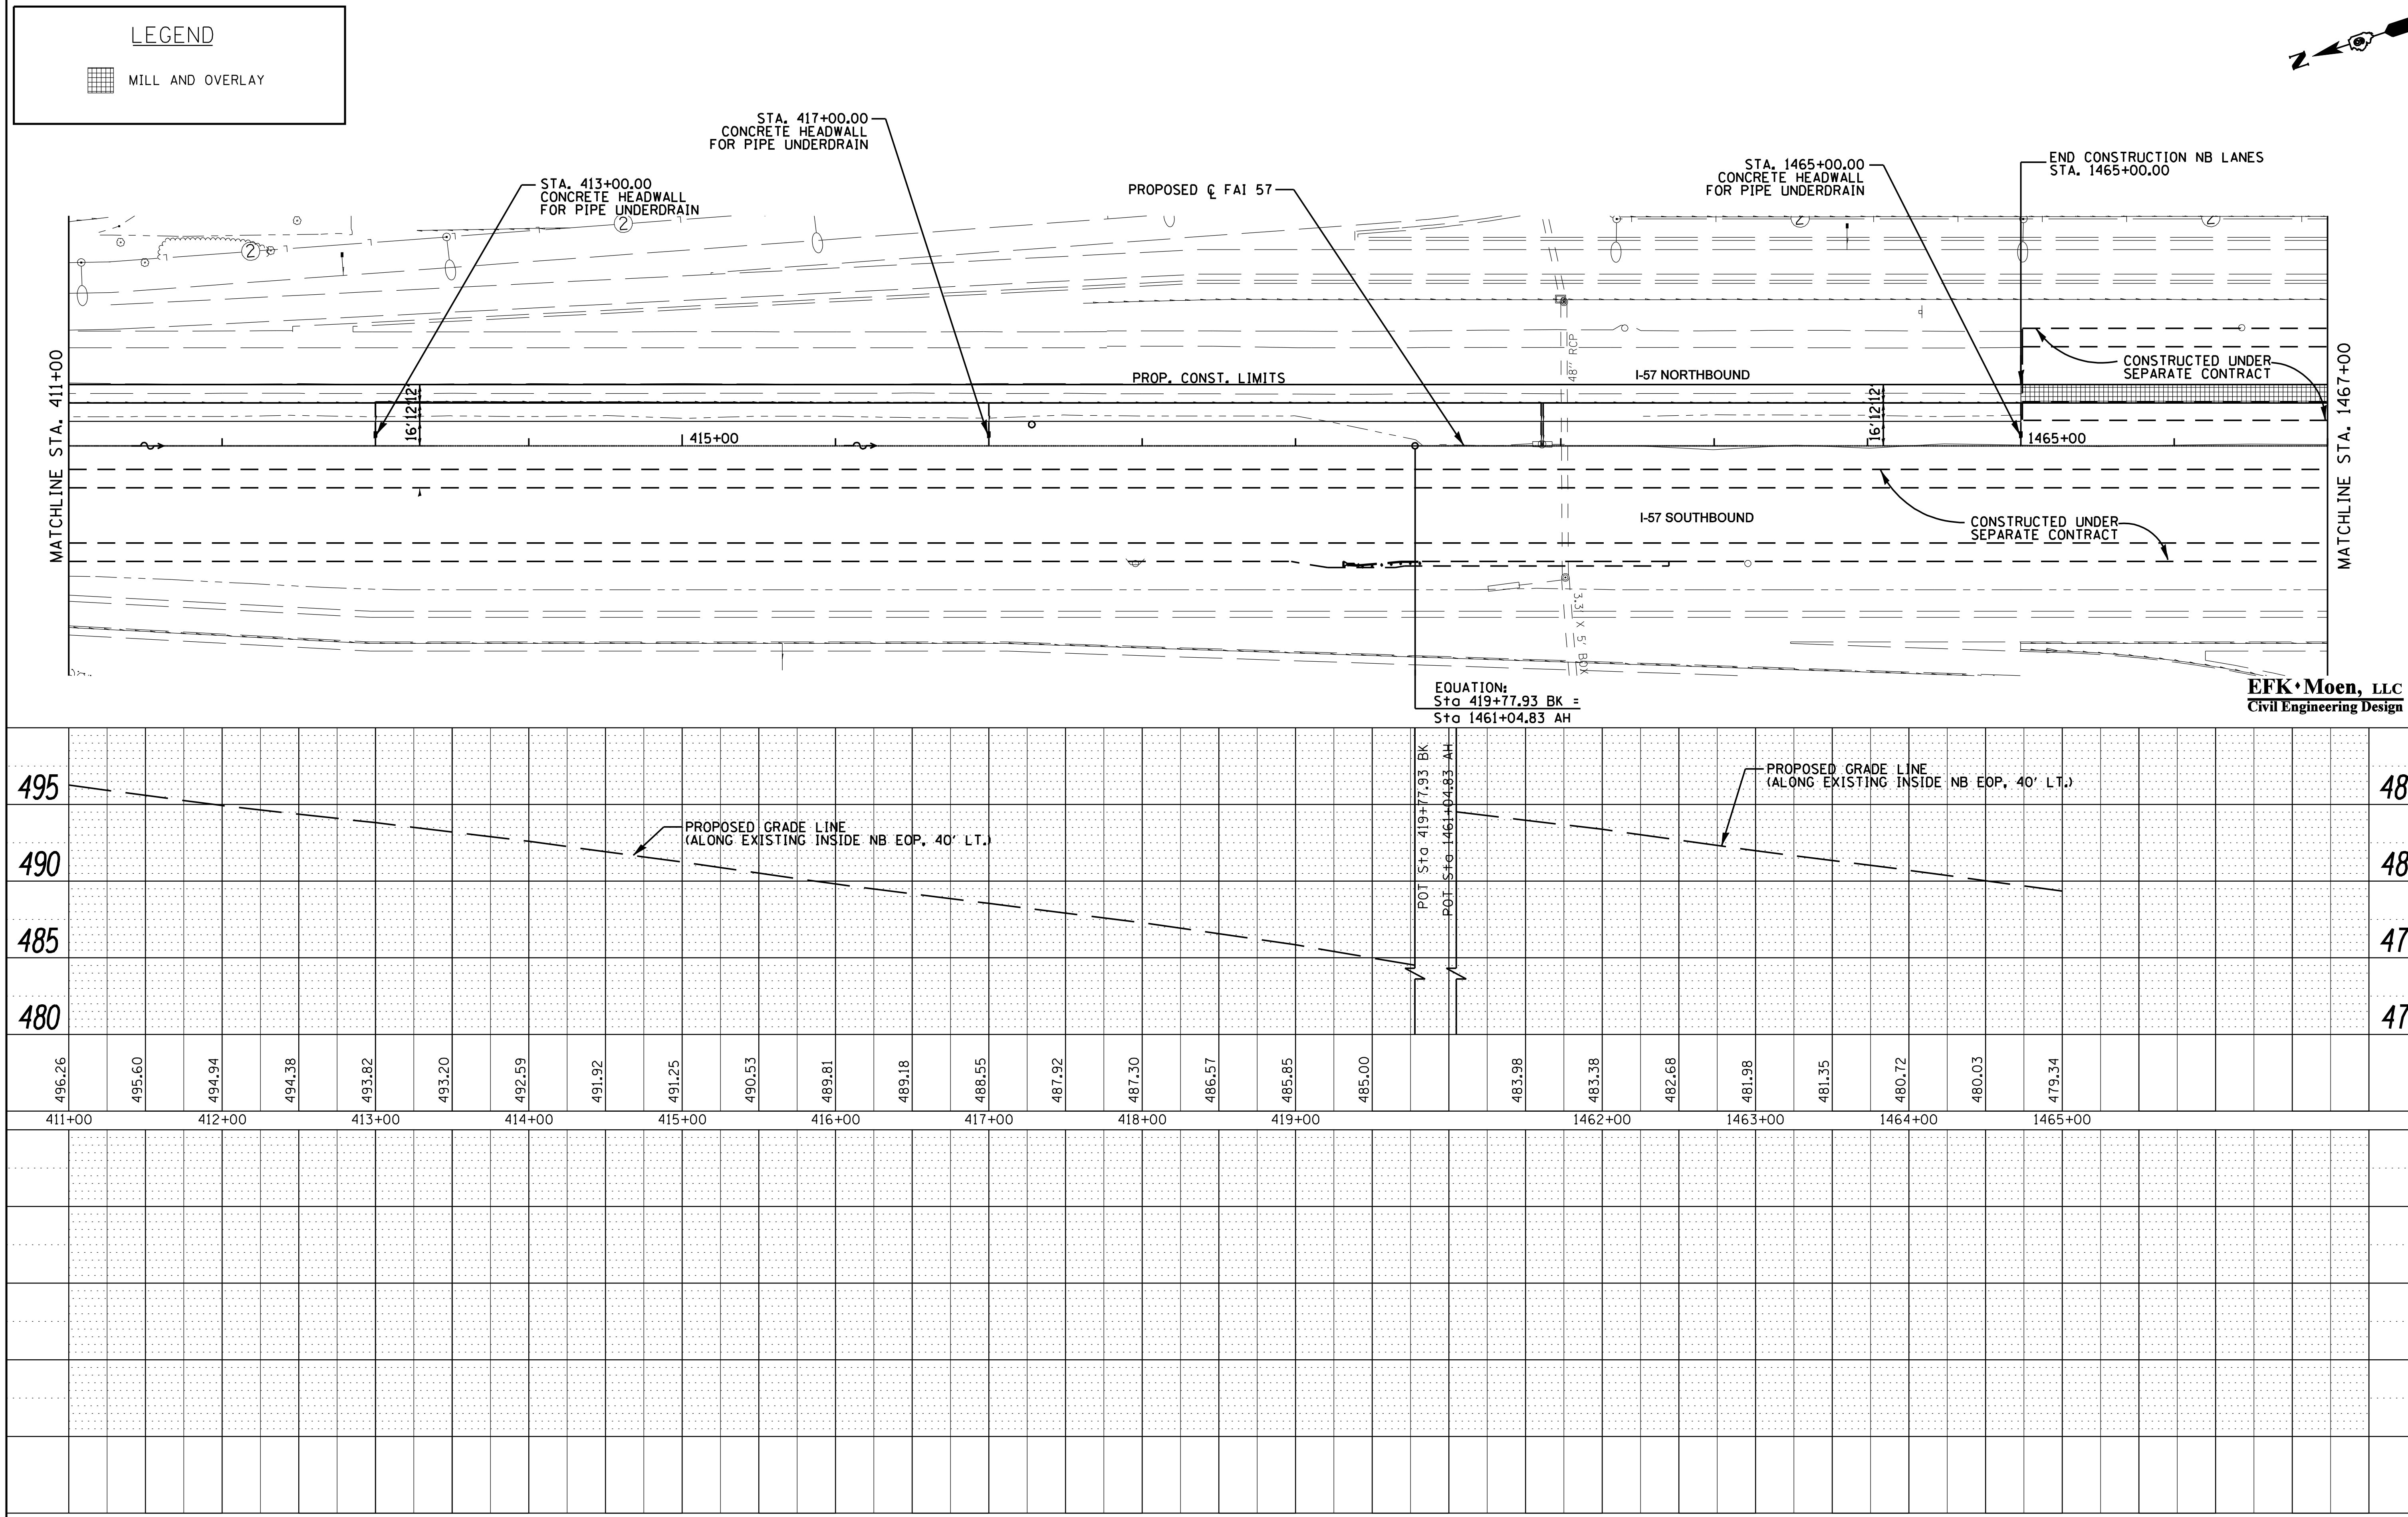

PLAN — SURVEYED, PLOTTED, ALIGNMENT CHECKED, RT. OF WAY CHECKED, CADD FILE NAME, NOTE BOOK, NO. — BY — DATE

PROFILE — SURVEYED, PLOTTED, GRADES CHECKED, B.M. NOTED, STRUCTURE NOTAT'NS CH'KD, NOTE BOOK, NO. — BY — DATE

FILE NAME =	USER NAME = $USER$	DESIGNED - JRD	REVISED -
$FILEL$		CHECKED - MSK	REVISED -
	PLOT SCALE = $SCALE$	DRAWN - SLD	REVISED -
	PLOT DATE = $DATE$	CHECKED - 02/01/2013	REVISED -

STATE OF ILLINOIS
DEPARTMENT OF TRANSPORTATION

PLAN AND PROFILE
INTERSTATE 57

SCALE: 50 | SHEET NO. 18 OF 19 SHEETS | STA. 411+00 TO STA. 1467+00

F.A.I. RTE.	SECTION	COUNTY	TOTAL SHEETS	SHEET NO.
57	(X1-6-2,X1-5,(X1-4-1BR-1))R-1	WILLIAMSON	202	40
		CONTRACT NO. 78334		
	ILLINOIS FED. AID PROJECT			