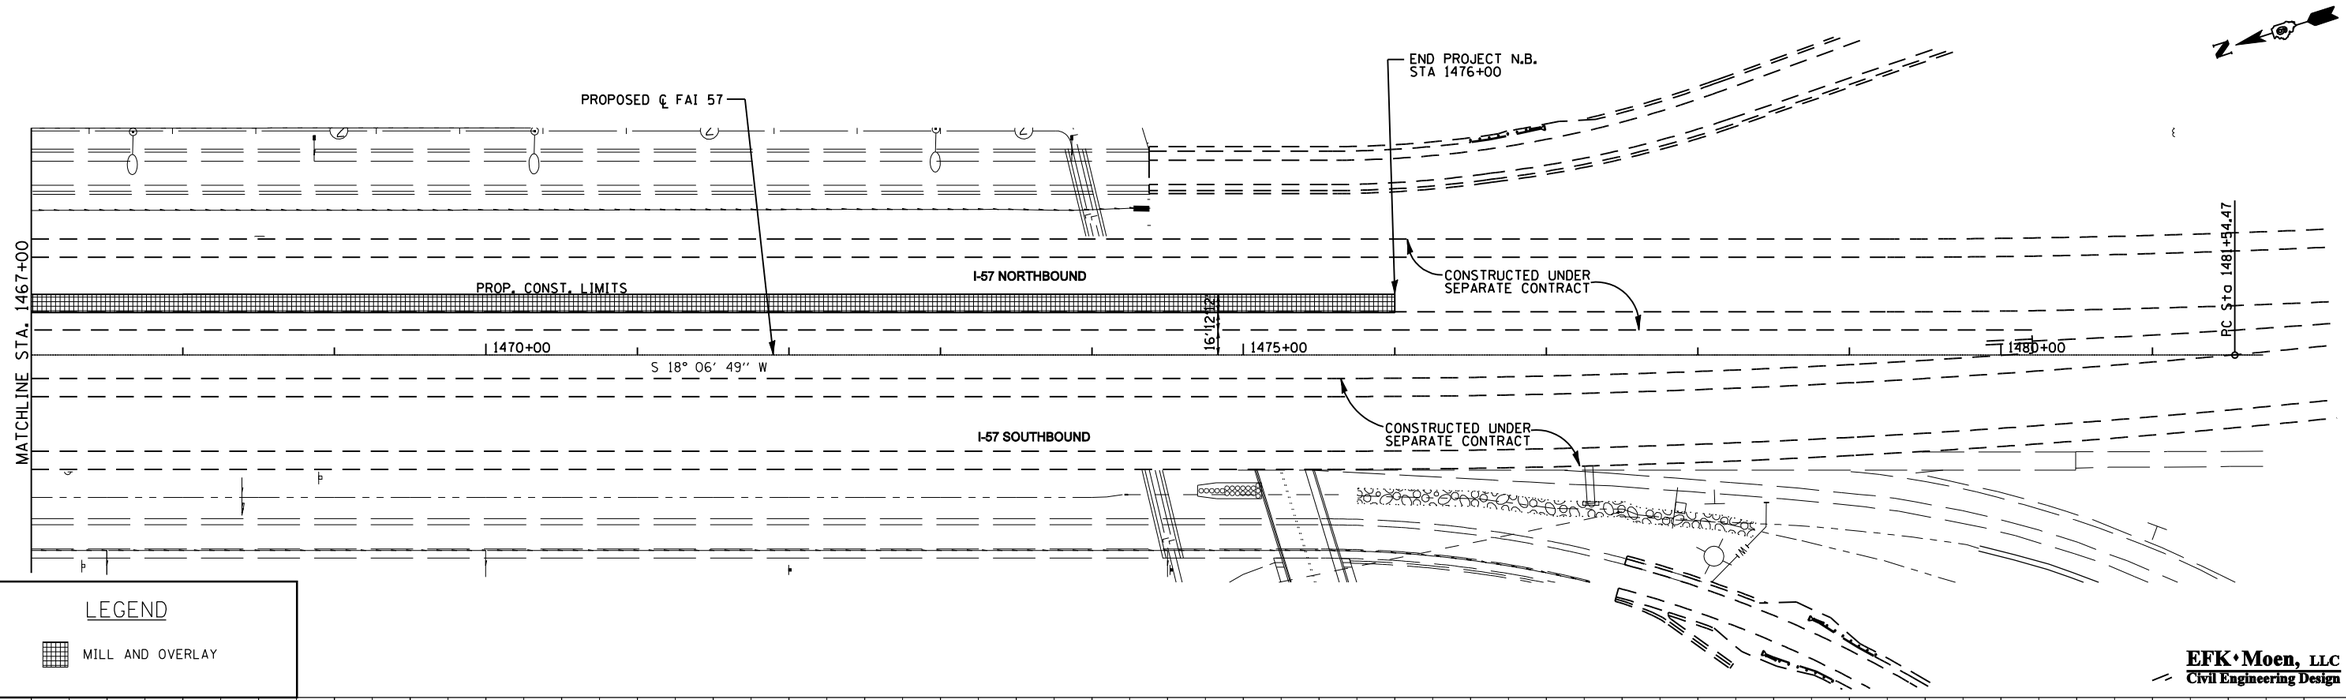

LEGEND

MILL AND OVERLAY

EFK•Moen, LLC
Civil Engineering Design

PLAN
NOTE BOOK NO.
SURVEYED
PLOTTED
ALIGNMENT CHECKED
RT. OF WAY CHECKED
CADD FILE NAME
BY
DATE

PROFILE
NOTE BOOK NO.
SURVEYED
PLOTTED
GRADES CHECKED
B.M. NOTED
STRUCTURE NOTAT'NS CH'KD
BY
DATE

FILE NAME = $FILEL$	USER NAME = $USER$	DESIGNED - JRD	REVISED -
		CHECKED - MSK	REVISED -
	PLOT SCALE = $SCALE$	DRAWN - SLD	REVISED -
	PLOT DATE = $DATE$	CHECKED - 02/01/2013	REVISED -

STATE OF ILLINOIS
DEPARTMENT OF TRANSPORTATION

PLAN AND PROFILE
INTERSTATE 57

SCALE: 50 | SHEET NO. 19 OF 19 SHEETS | STA. 1467+00 TO STA. 1476+00

F.A.I. RTE.	SECTION	COUNTY	TOTAL SHEETS	SHEET NO.
57	(X1-6-2,X1-5,(X1-4-1BR-1))R-1	WILLIAMSON	202	41

CONTRACT NO. 78334

ILLINOIS FED. AID PROJECT