STATE OF ILLINOIS
DEPARTMENT OF TRANSPORTATION

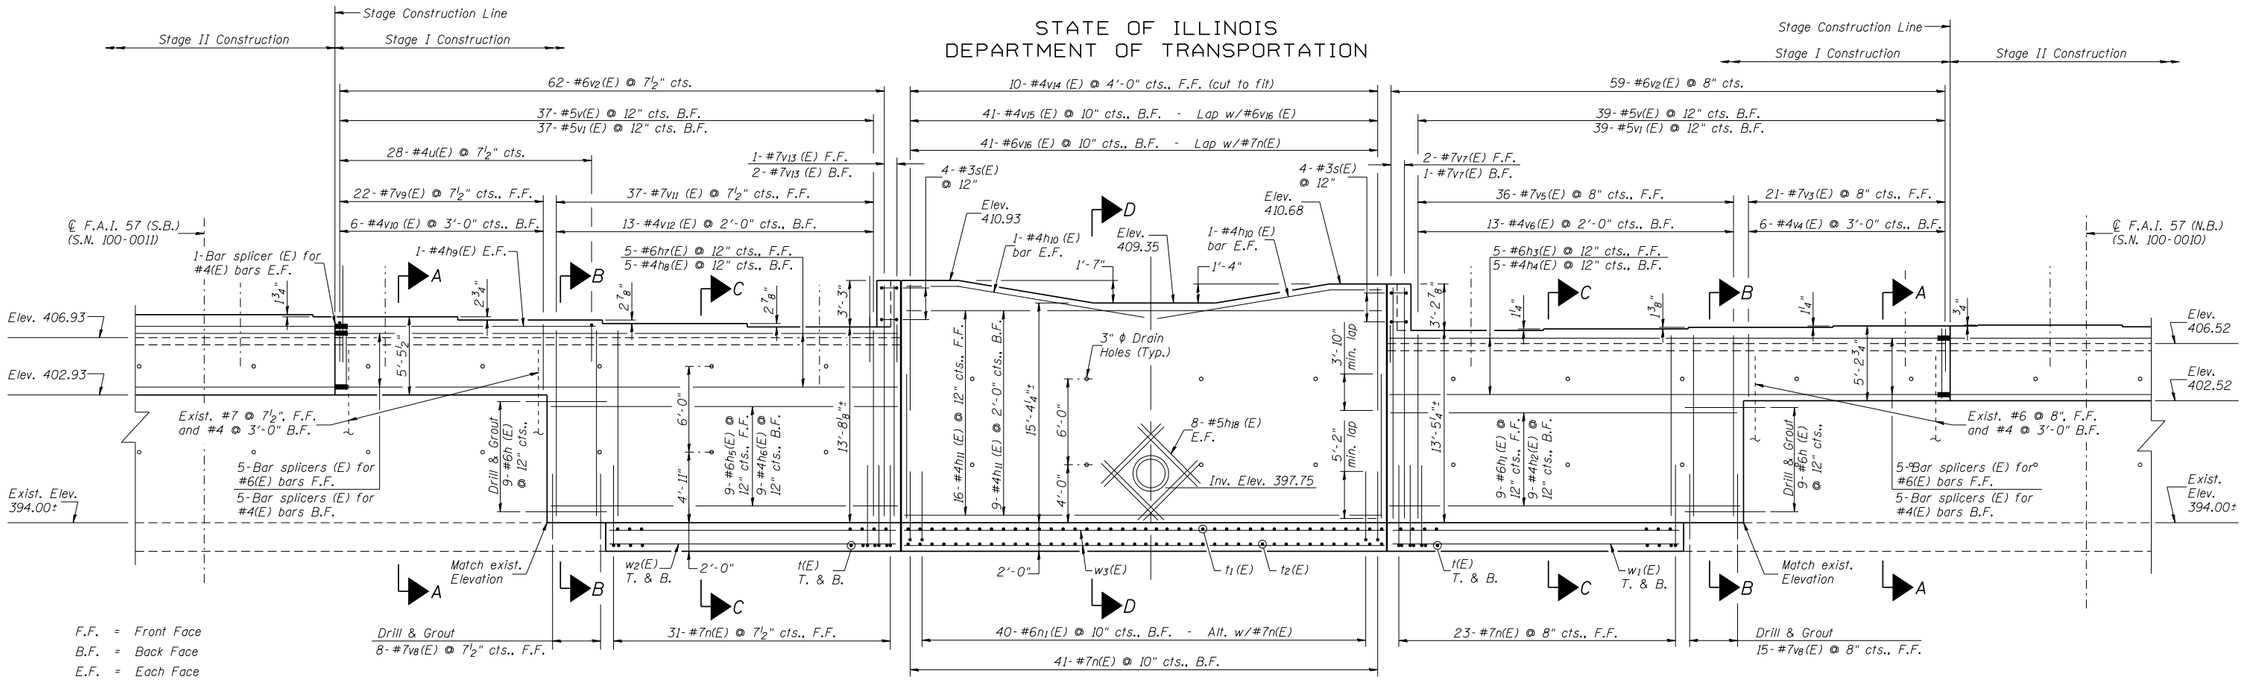

ELEVATION - NORTH ABUTMENT
(Stage I Construction)

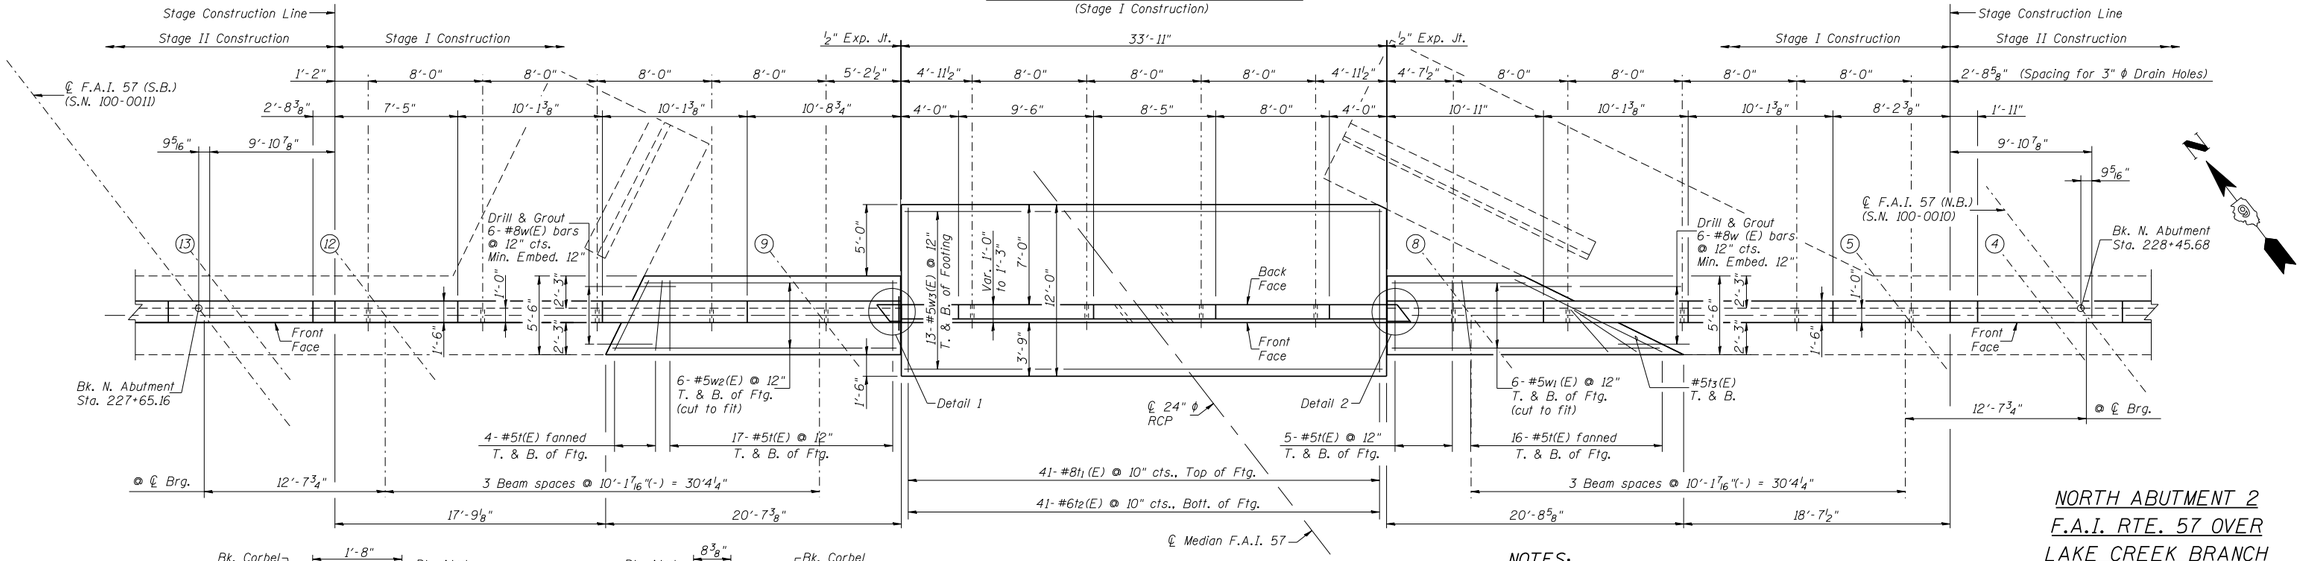

PLAN - NORTH ABUTMENT
(Stage I Construction)

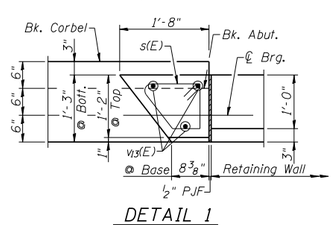

DETAIL 1

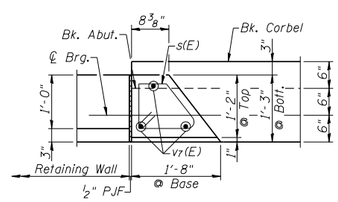

DETAIL 2

NOTES:

1. Cost for Drill and Grout Bars shall be included in Reinforcement Bars, Epoxy coated. Min. Embedment = 9" (Unless noted otherwise)
2. For sections A-A, B-B, C-C, D-D and Bill of Material See Sheet 26 of 29.
3. See Sheet 20 of 29 for seat elevations.

NORTH ABUTMENT 2
F.A.I. RTE. 57 OVER
LAKE CREEK BRANCH
STATION 228+25.00
STRUCTURE NO. 100-0010 (N.B.)
STRUCTURE NO. 100-0011 (S.B.)

CMT
CRAWFORD MURPHY & TILLY, INC.
CONSULTING ENGINEERS
SPRINGFIELD, IL ■ AURORA, IL ■ ST. LOUIS, MO
ROCKFORD, IL ■ PEORIA, IL ■ CHICAGO, IL

DESIGNED BY: | DRAWN BY: GLD
CHECKED BY: WLB | DATE: 4/12/10

SHEET NO. 21
29 SHEETS

F.A.S. RTE.	SECTION	COUNTY	TOTAL SHEETS	SHEET NO.
I-57	(X1-4-1) BR -1	WILLIAMSON	202	104
		CONTRACT NO. 78334		
FED. ROAD DIST. NO. 9	ILLINOIS	FED. AID PROJECT		