FINAL SURVEY		BY	DATE
NOTE BOOK	SURVEYED		
NO.	PLOTTED		
	TEMPLATE		
	AREAS		
	AREAS CHECKED		

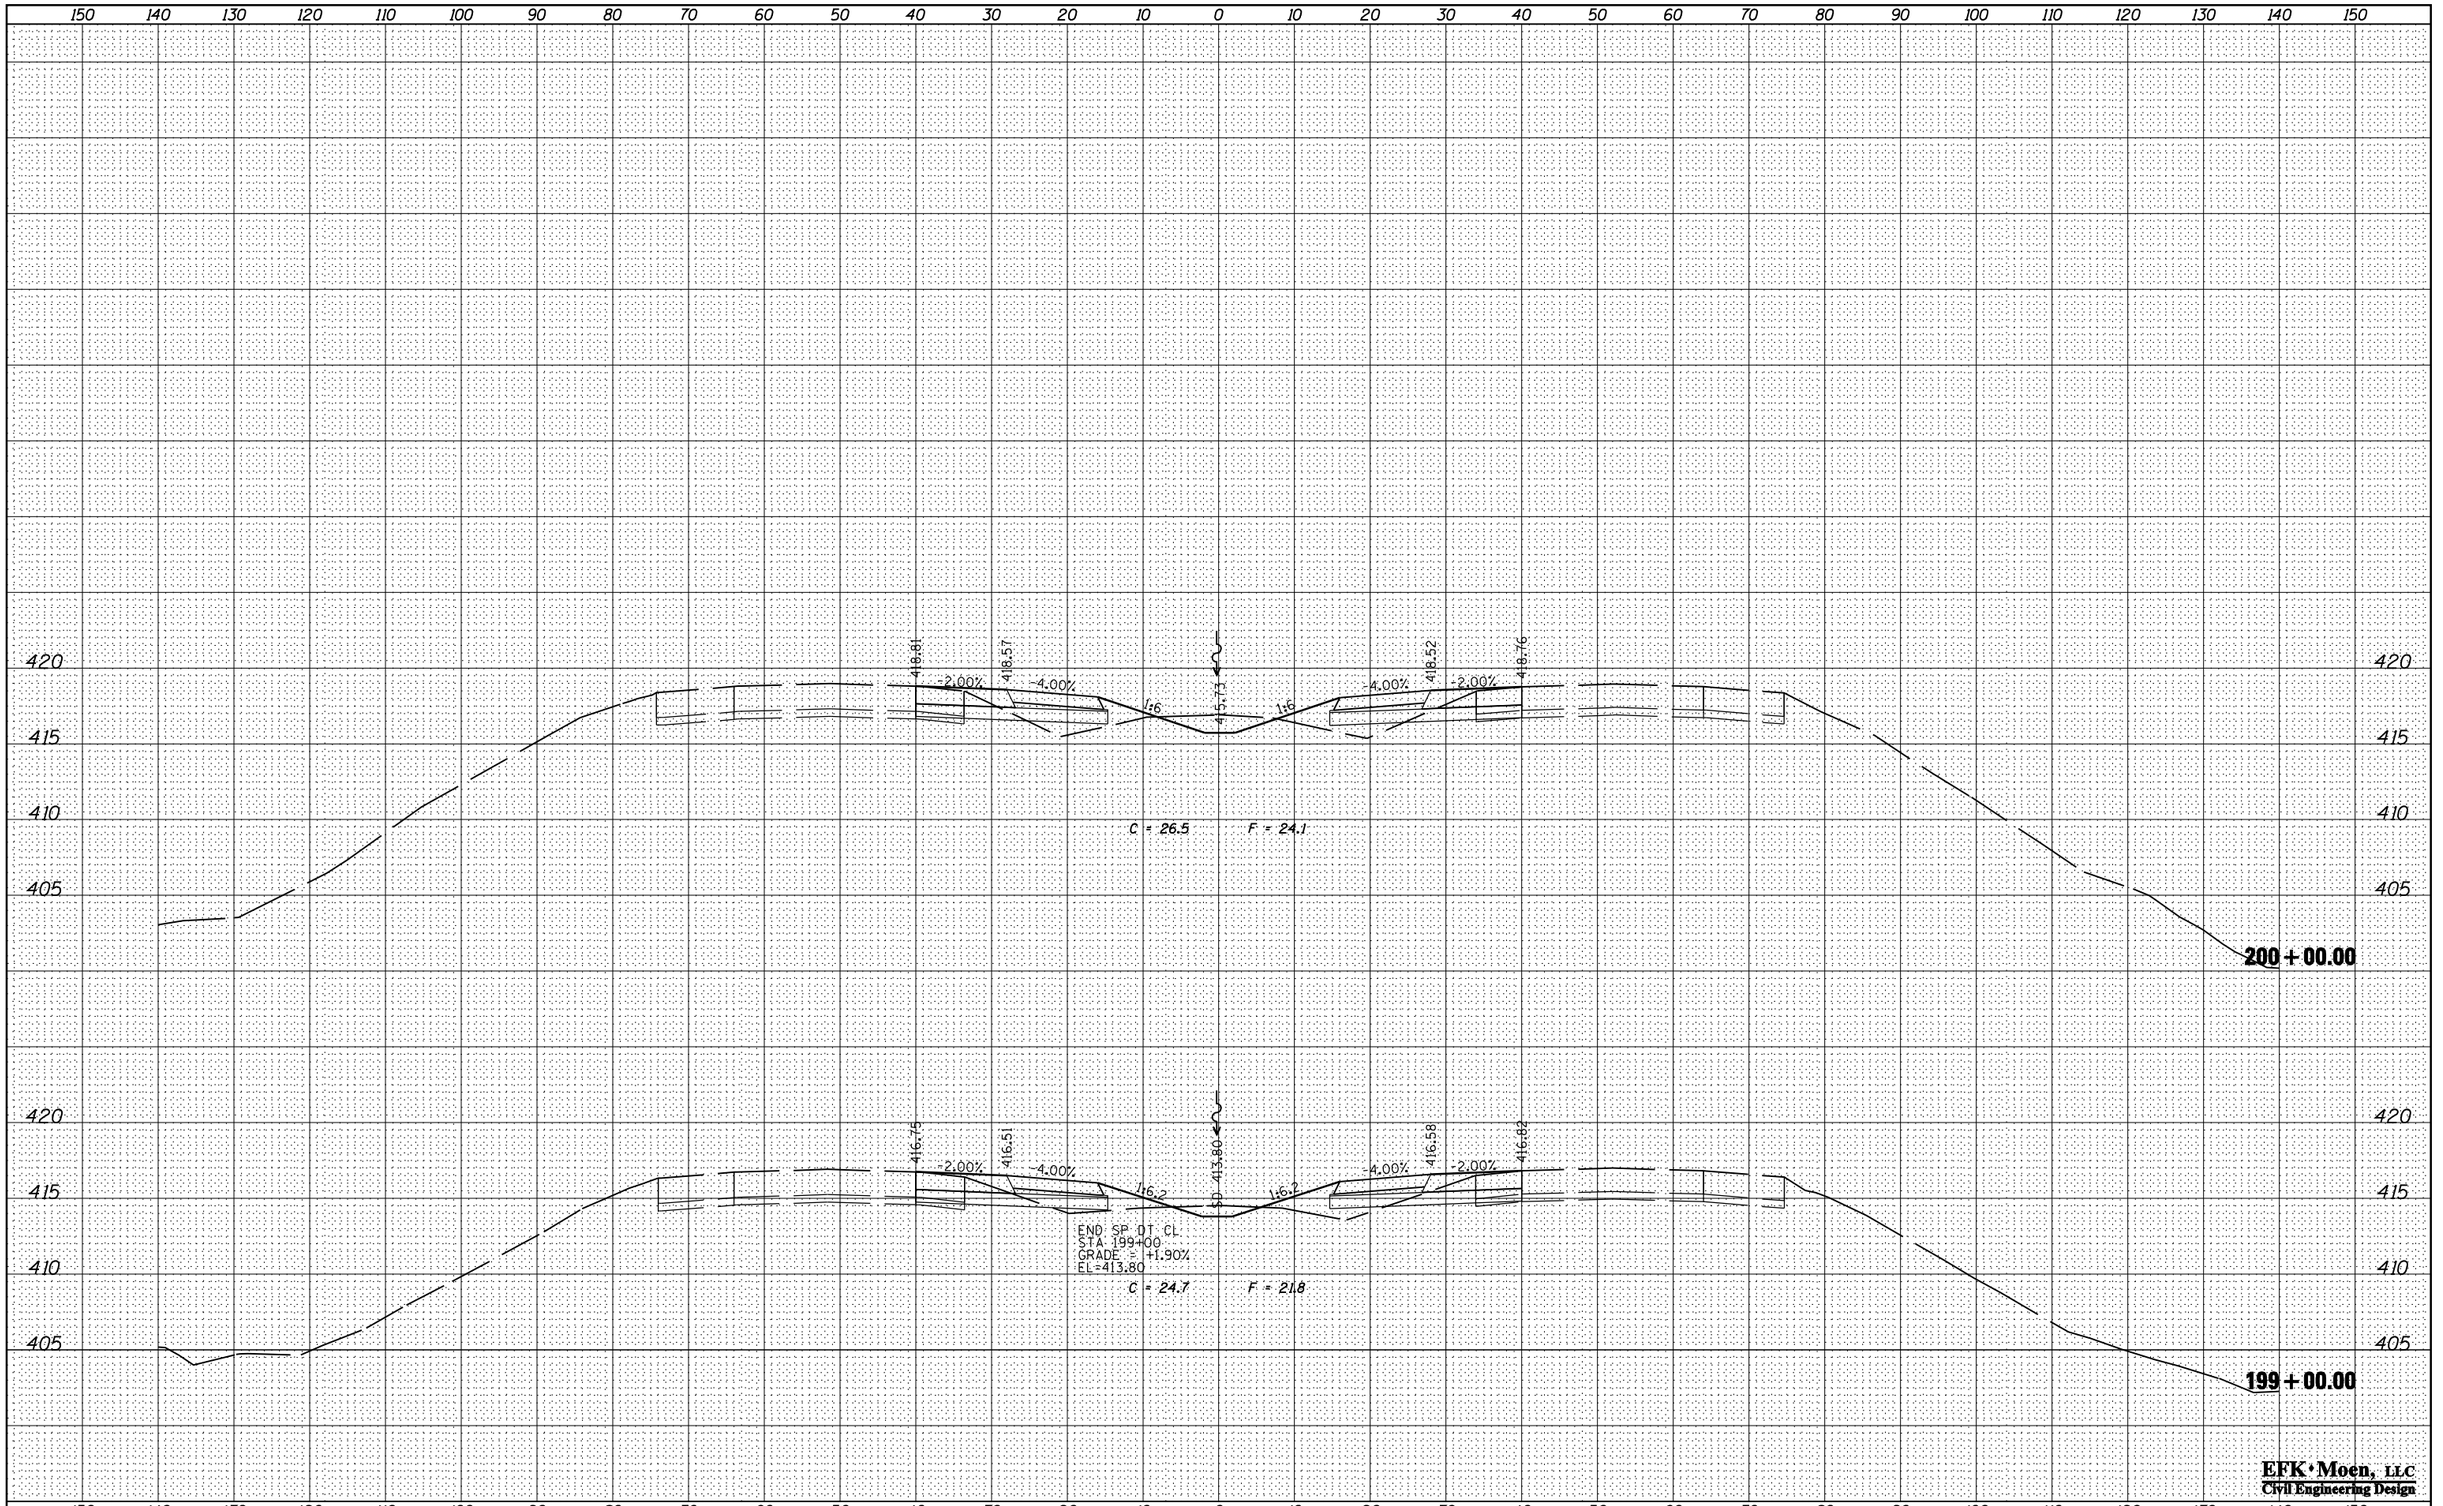

ORIGINAL SURVEY		BY	DATE
NOTE BOOK	SURVEYED		
NO.	PLOTTED		
	TEMPLATE		
	AREAS		
	AREAS CHECKED		

EFK•Moen, LLC
Civil Engineering Design

FILE NAME = $FILEL$	USER NAME = $USER$	DESIGNED - JRD	REVISED -
		DRAWN - MSK	REVISED -
$MODELNAME$	PLOT SCALE = $SCALE$	CHECKED - SLD	REVISED -
	PLOT DATE = $DATE$	DATE - 02/01/2013	REVISED -

STATE OF ILLINOIS
DEPARTMENT OF TRANSPORTATION

FAI ROUTE 57 (I-57) CROSS SECTIONS

SCALE: 10 H : 5 V | SHEET 11 OF 83 SHEETS | STA. 199+00.00 TO STA.200+00.00

F.A.I. RTE.	SECTION	COUNTY	TOTAL SHEETS	SHEET NO.
57	(X1-6-2,X1-5,(X1-4-1BR-1))R-1	WILLIAMSON	202	130
		CONTRACT NO. 78334		
		ILLINOIS FED. AID PROJECT		