FINAL SURVEY	NOTE BOOK	NO.
SURVEYED		
PLOTTED		
TEMPLATE		
AREAS		
AREAS CHECKED		

BY	DATE

ORIGINAL SURVEY	NOTE BOOK	NO.
SURVEYED		
PLOTTED		
TEMPLATE		
AREAS		
AREAS CHECKED		

BY	DATE

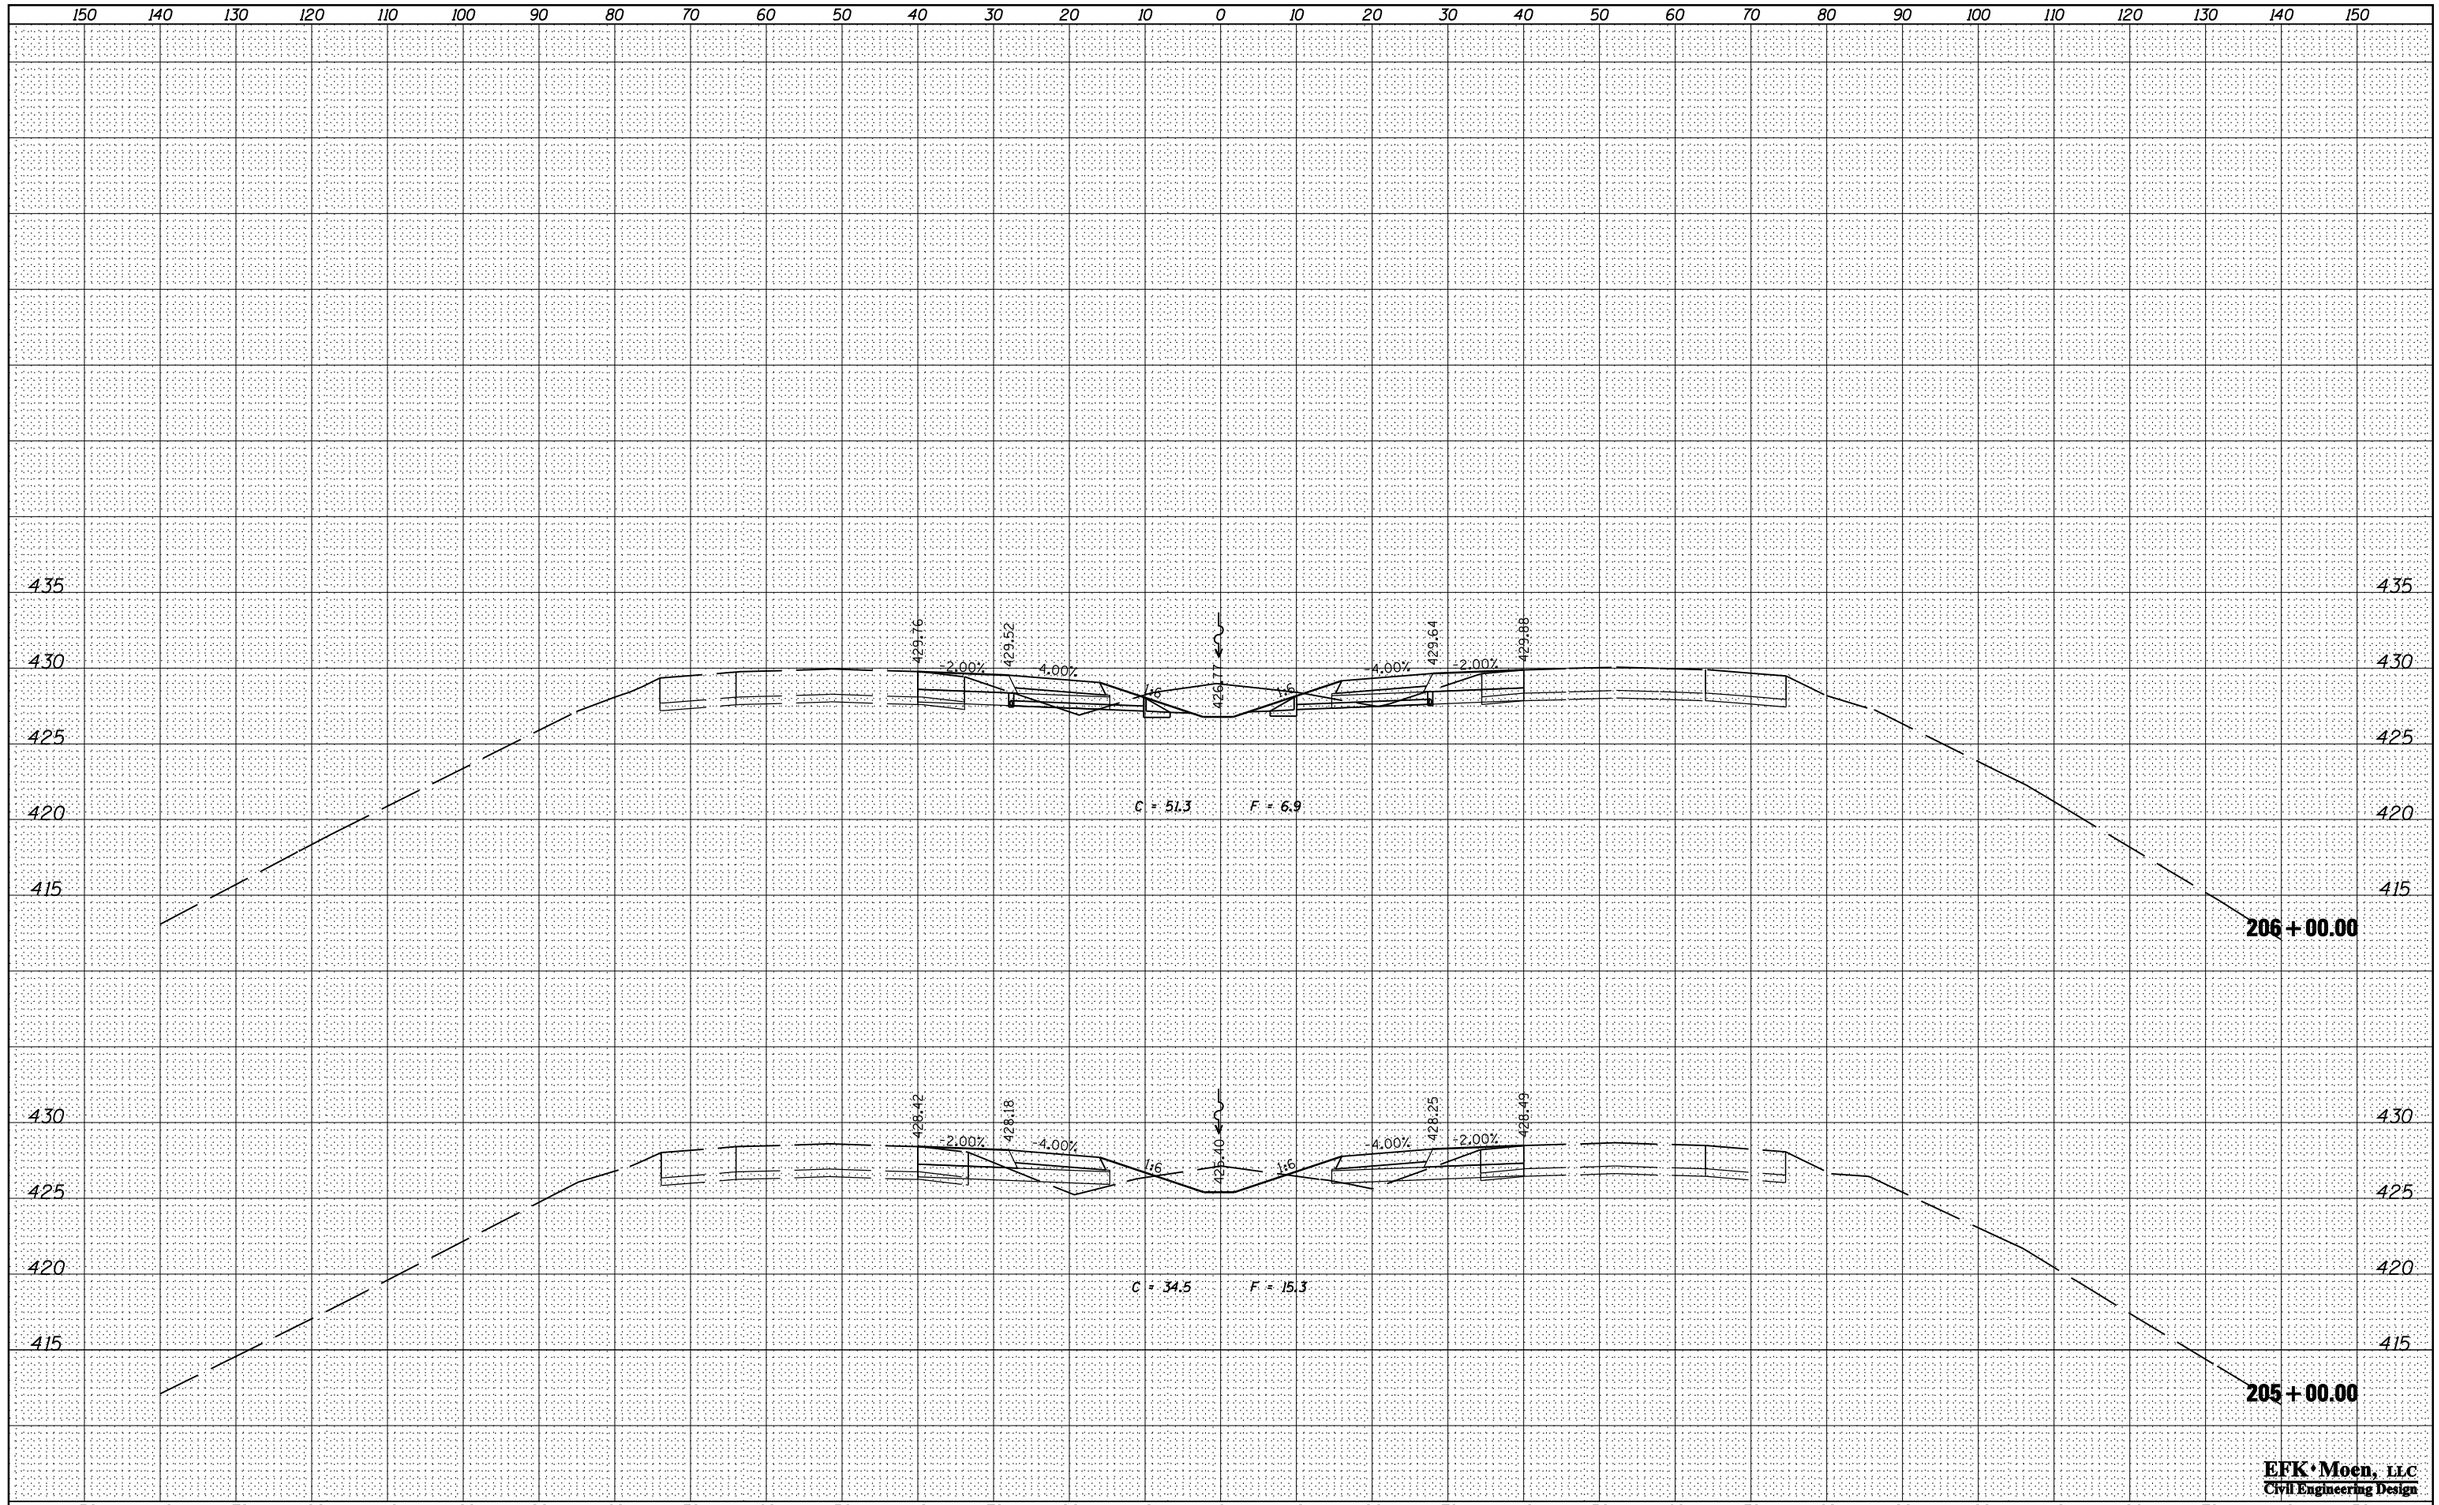

EFK • Moen, LLC
Civil Engineering Design

FILE NAME =	USER NAME = $USER$	DESIGNED - JRD	REVISED -
$FILEL$		DRAWN - MSK	REVISED -
	PLOT SCALE = $SCALE$	CHECKED - SLD	REVISED -
$MODELNAME$	PLOT DATE = $DATE$	DATE - 02/01/2013	REVISED -

STATE OF ILLINOIS
DEPARTMENT OF TRANSPORTATION

FAI ROUTE 57 (I-57) CROSS SECTIONS

SCALE: 10 H : 5 V | SHEET 14 OF 83 SHEETS | STA. 205+00.00 TO STA.206+00.00

F.A.I. RTE.	SECTION	COUNTY	TOTAL SHEETS	SHEET NO.
57	(X1-6-2,X1-5,(X1-4-1BR-1))R-1	WILLIAMSON	202	133
		CONTRACT NO. 78334		
		ILLINOIS	FED. AID PROJECT	