FINAL SURVEY		BY	DATE
	SURVEYED		
	PLOTTED		
NOTE BOOK	TEMPLATE		
	AREAS		
NO.	AREAS CHECKED		

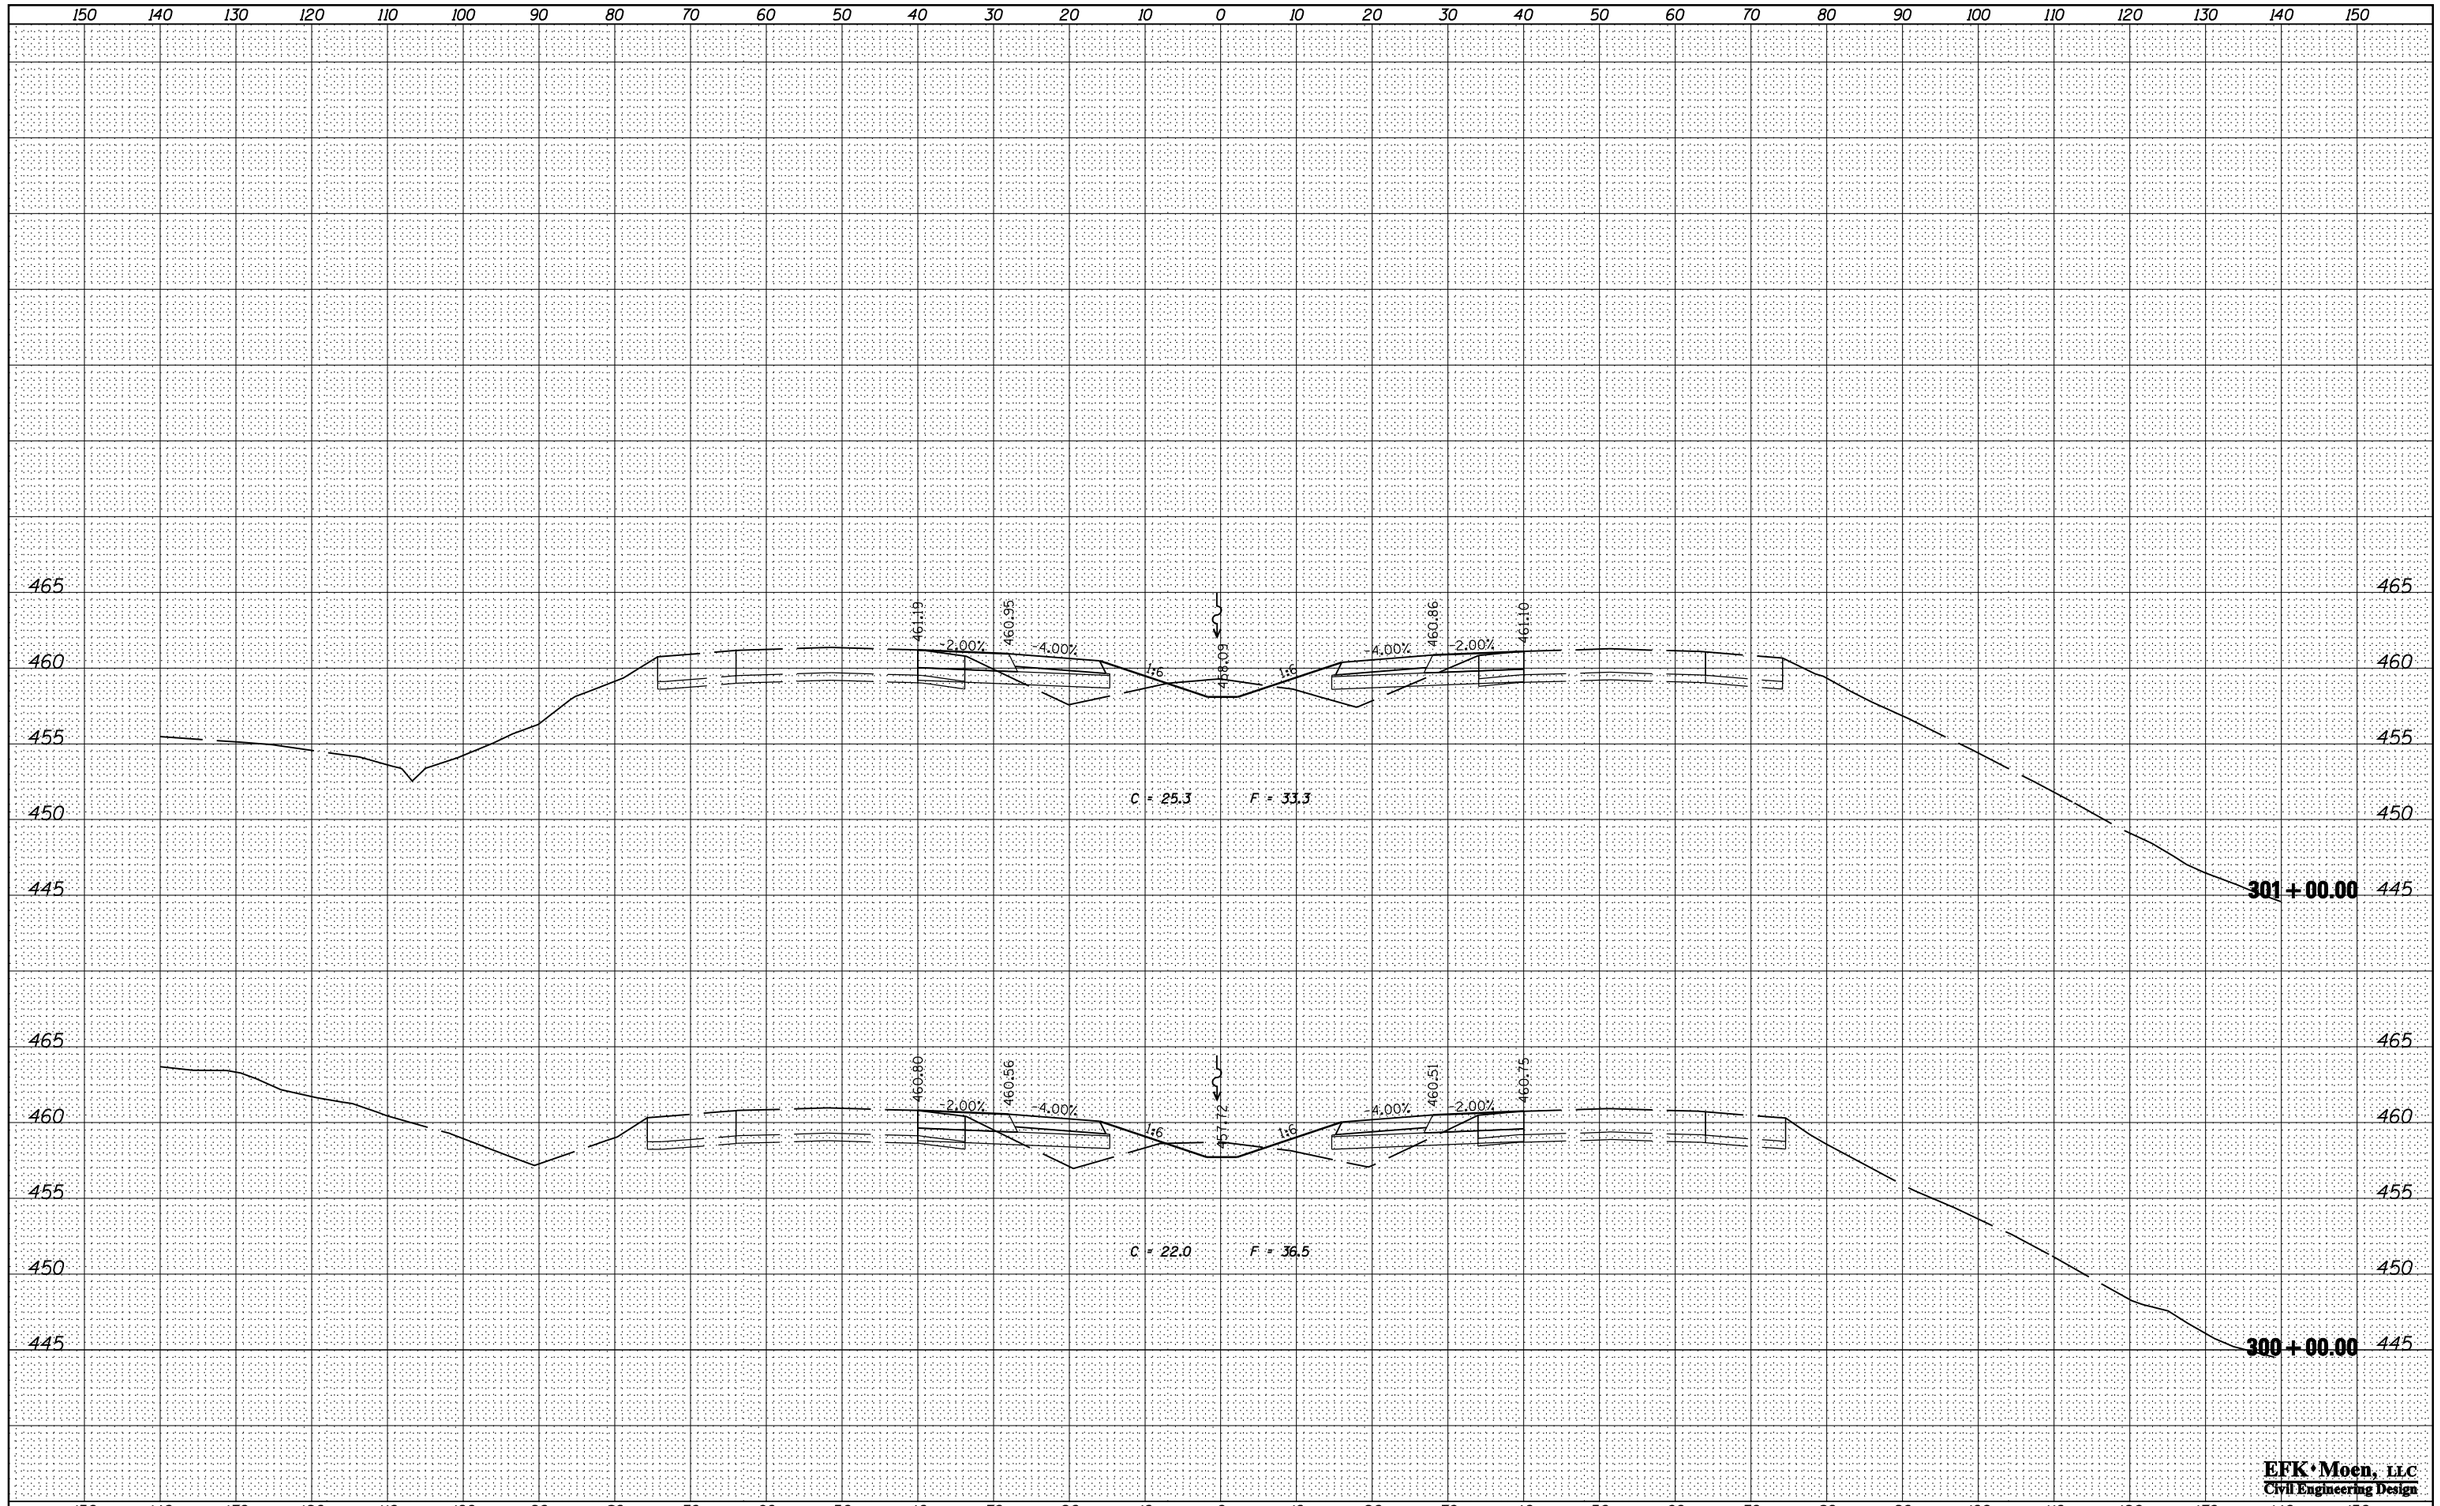

ORIGINAL SURVEY		BY	DATE
	SURVEYED		
	PLOTTED		
NOTE BOOK	TEMPLATE		
	AREAS		
NO.	AREAS CHECKED		

EFK•Moen, LLC
Civil Engineering Design

FILE NAME = $FILEL$	USER NAME = $USER$	DESIGNED - JRD	REVISED -
		DRAWN - MSK	REVISED -
$MODELNAME$	PLOT SCALE = $SCALE$	CHECKED - SLD	REVISED -
	PLOT DATE = $DATE$	DATE - 02/01/2013	REVISED -

STATE OF ILLINOIS
DEPARTMENT OF TRANSPORTATION

FAI ROUTE 57 (I-57) CROSS SECTIONS

SCALE: 10 H : 5 V | SHEET 45 OF 83 SHEETS | STA. 300+00.00 TO STA. 301+00.00

F.A.I. RTE.	SECTION	COUNTY	TOTAL SHEETS	SHEET NO.
57	(X1-6-2,X1-5,(X1-4-1BR-1))R-1	WILLIAMSON	202	164
		CONTRACT NO. 78334		
	ILLINOIS FED. AID PROJECT			