FINAL SURVEY	NOTE BOOK	NO.
SURVEYED		
PLOTTED		
TEMPLATE		
AREAS		
AREAS CHECKED		

BY	DATE

ORIGINAL SURVEY	NOTE BOOK	NO.
SURVEYED		
PLOTTED		
TEMPLATE		
AREAS		
AREAS CHECKED		

BY	DATE

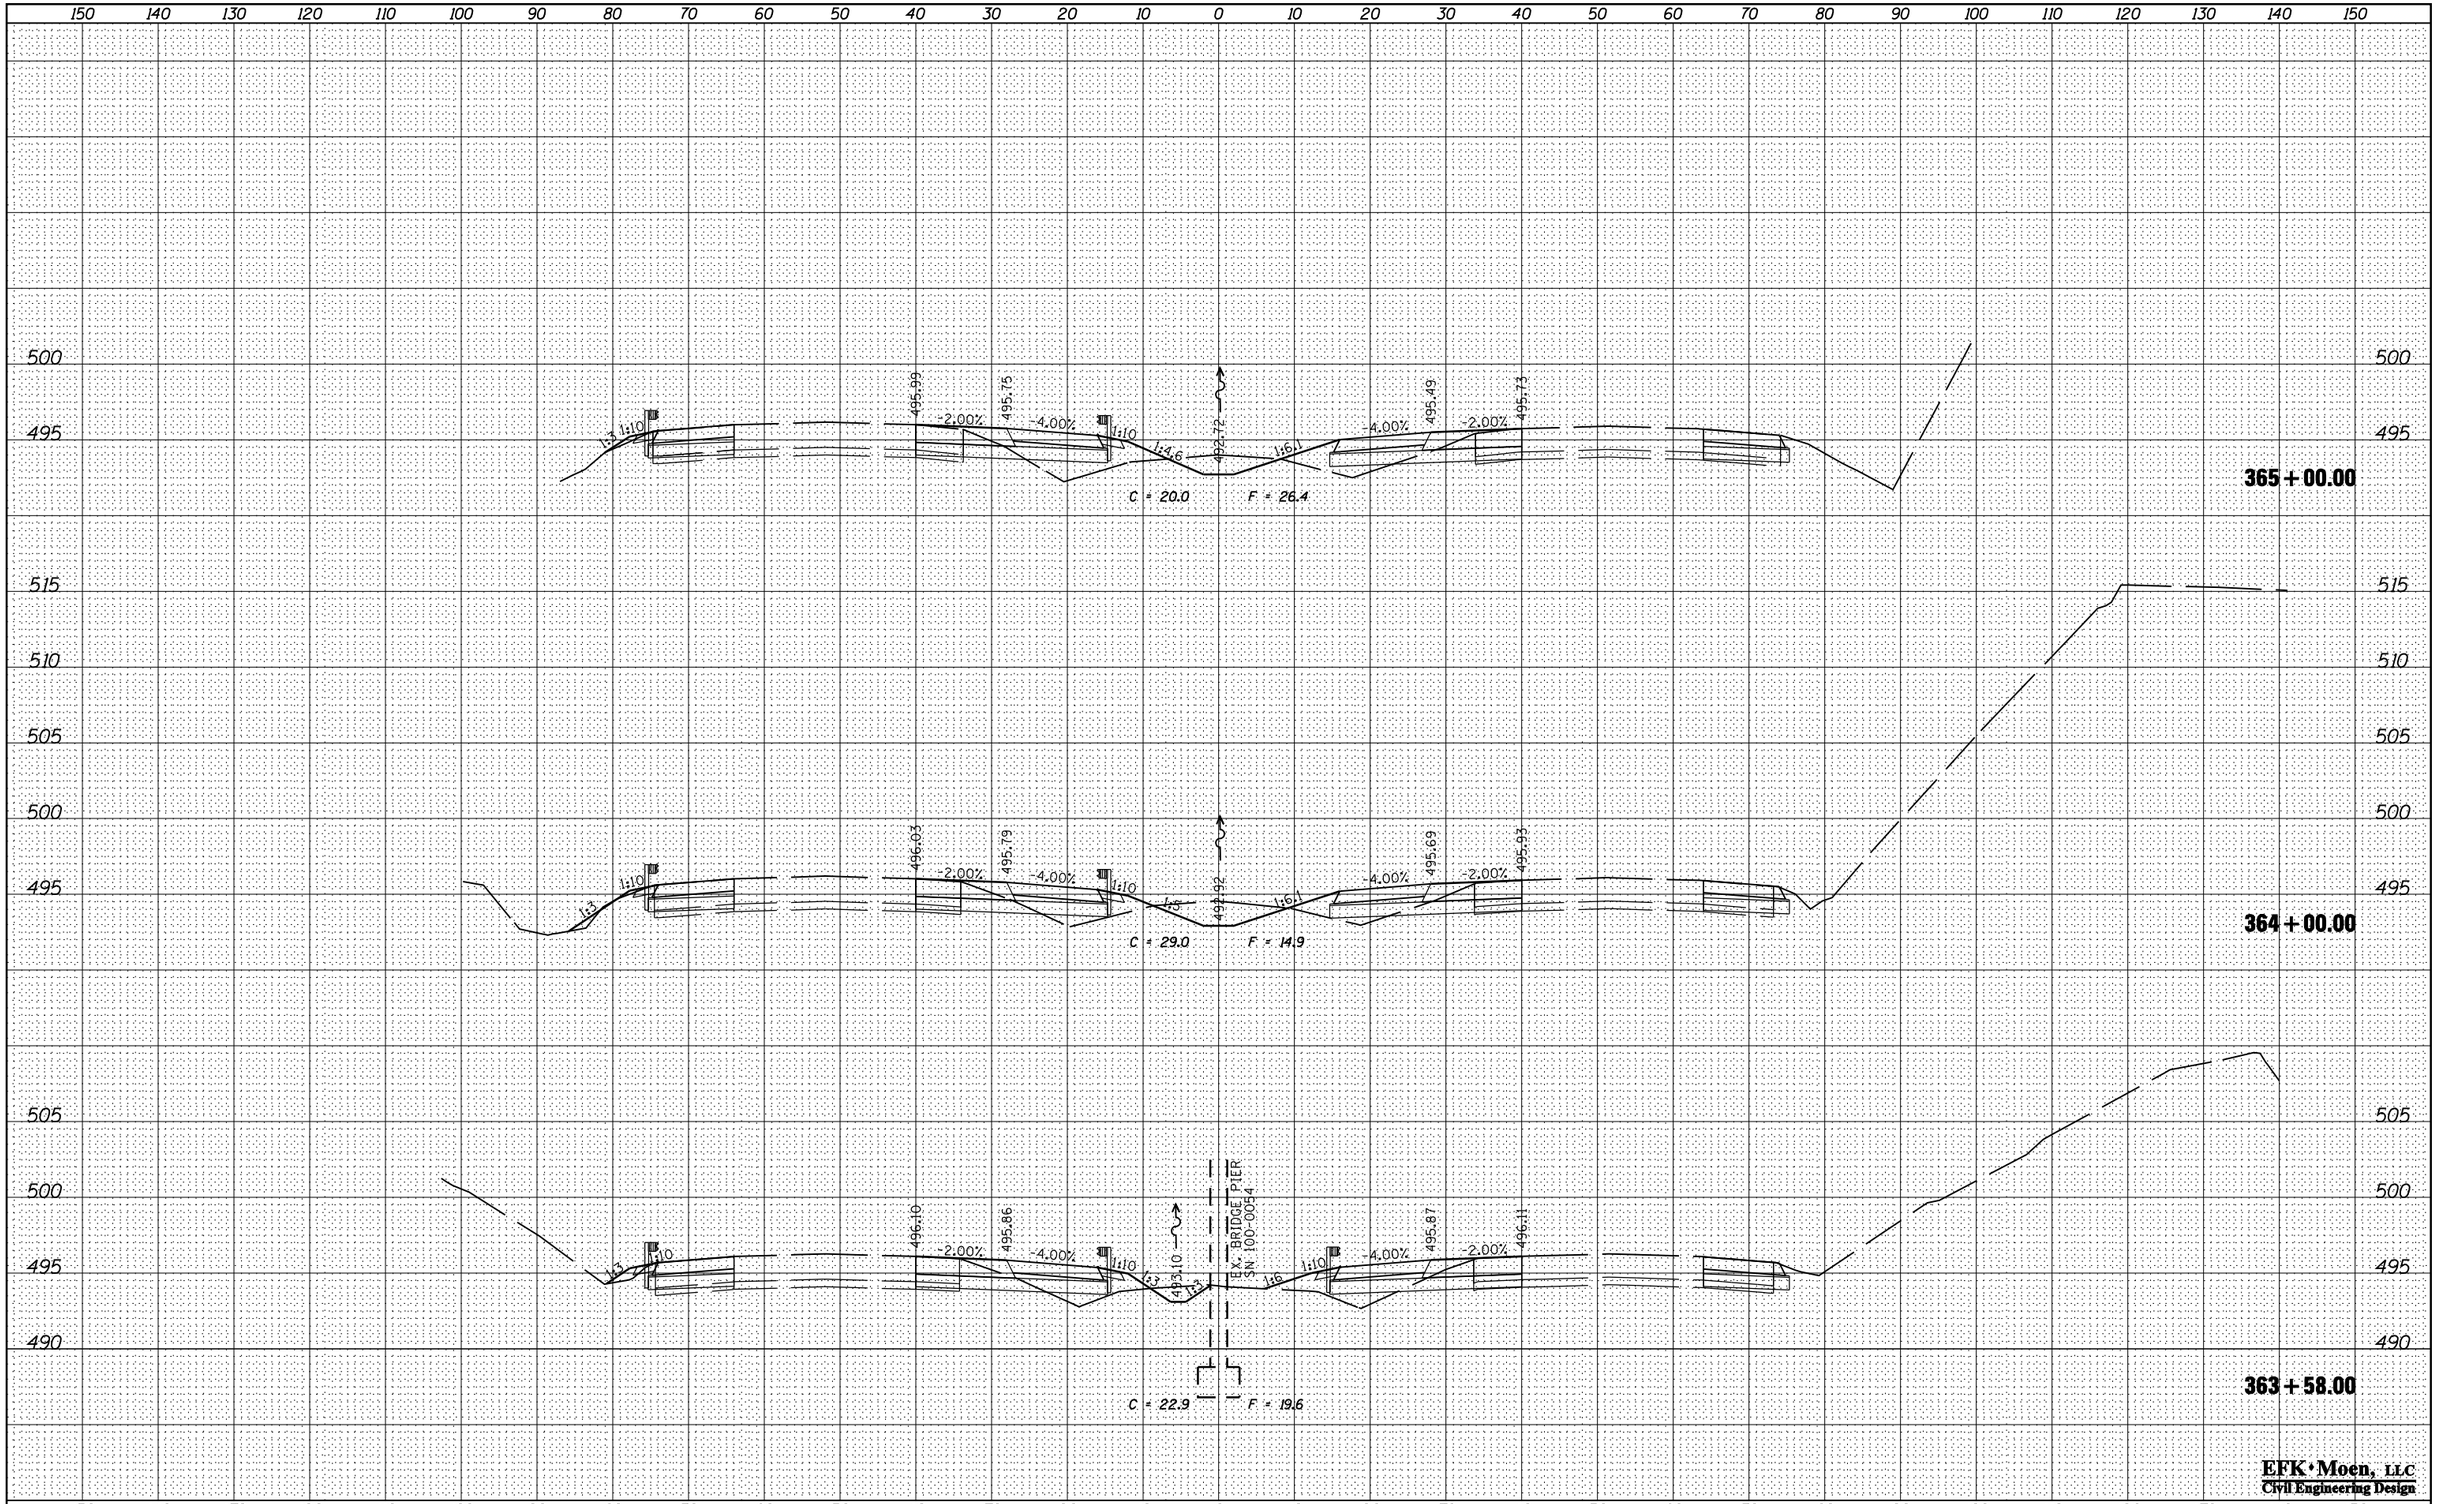

EFK•Moen, LLC
Civil Engineering Design

FILE NAME = $FILEL$	USER NAME = $USER$	DESIGNED - JRD	REVISED -
		DRAWN - MSK	REVISED -
$MODELNAME$	PLOT SCALE = $SCALE$	CHECKED - SLD	REVISED -
	PLOT DATE = $DATE$	DATE - 02/01/2013	REVISED -

STATE OF ILLINOIS
DEPARTMENT OF TRANSPORTATION

FAI ROUTE 57 (I-57) CROSS SECTIONS

SCALE: 10 H : 5 V | SHEET 64 OF 83 SHEETS | STA. 363+58.00 TO STA. 365+00.00

F.A.I. RTE.	SECTION	COUNTY	TOTAL SHEETS	SHEET NO.
57	(XI-6-2,XI-5,(XI-4-1BR-1))R-1	WILLIAMSON	202	183
		CONTRACT NO. 78334		
	ILLINOIS	FED. AID PROJECT		