FINAL SURVEY	
NOTE BOOK	
NO.	

SURVEYED
PLOTTED
TEMPLATE
AREAS
AREAS CHECKED

BY

DATE

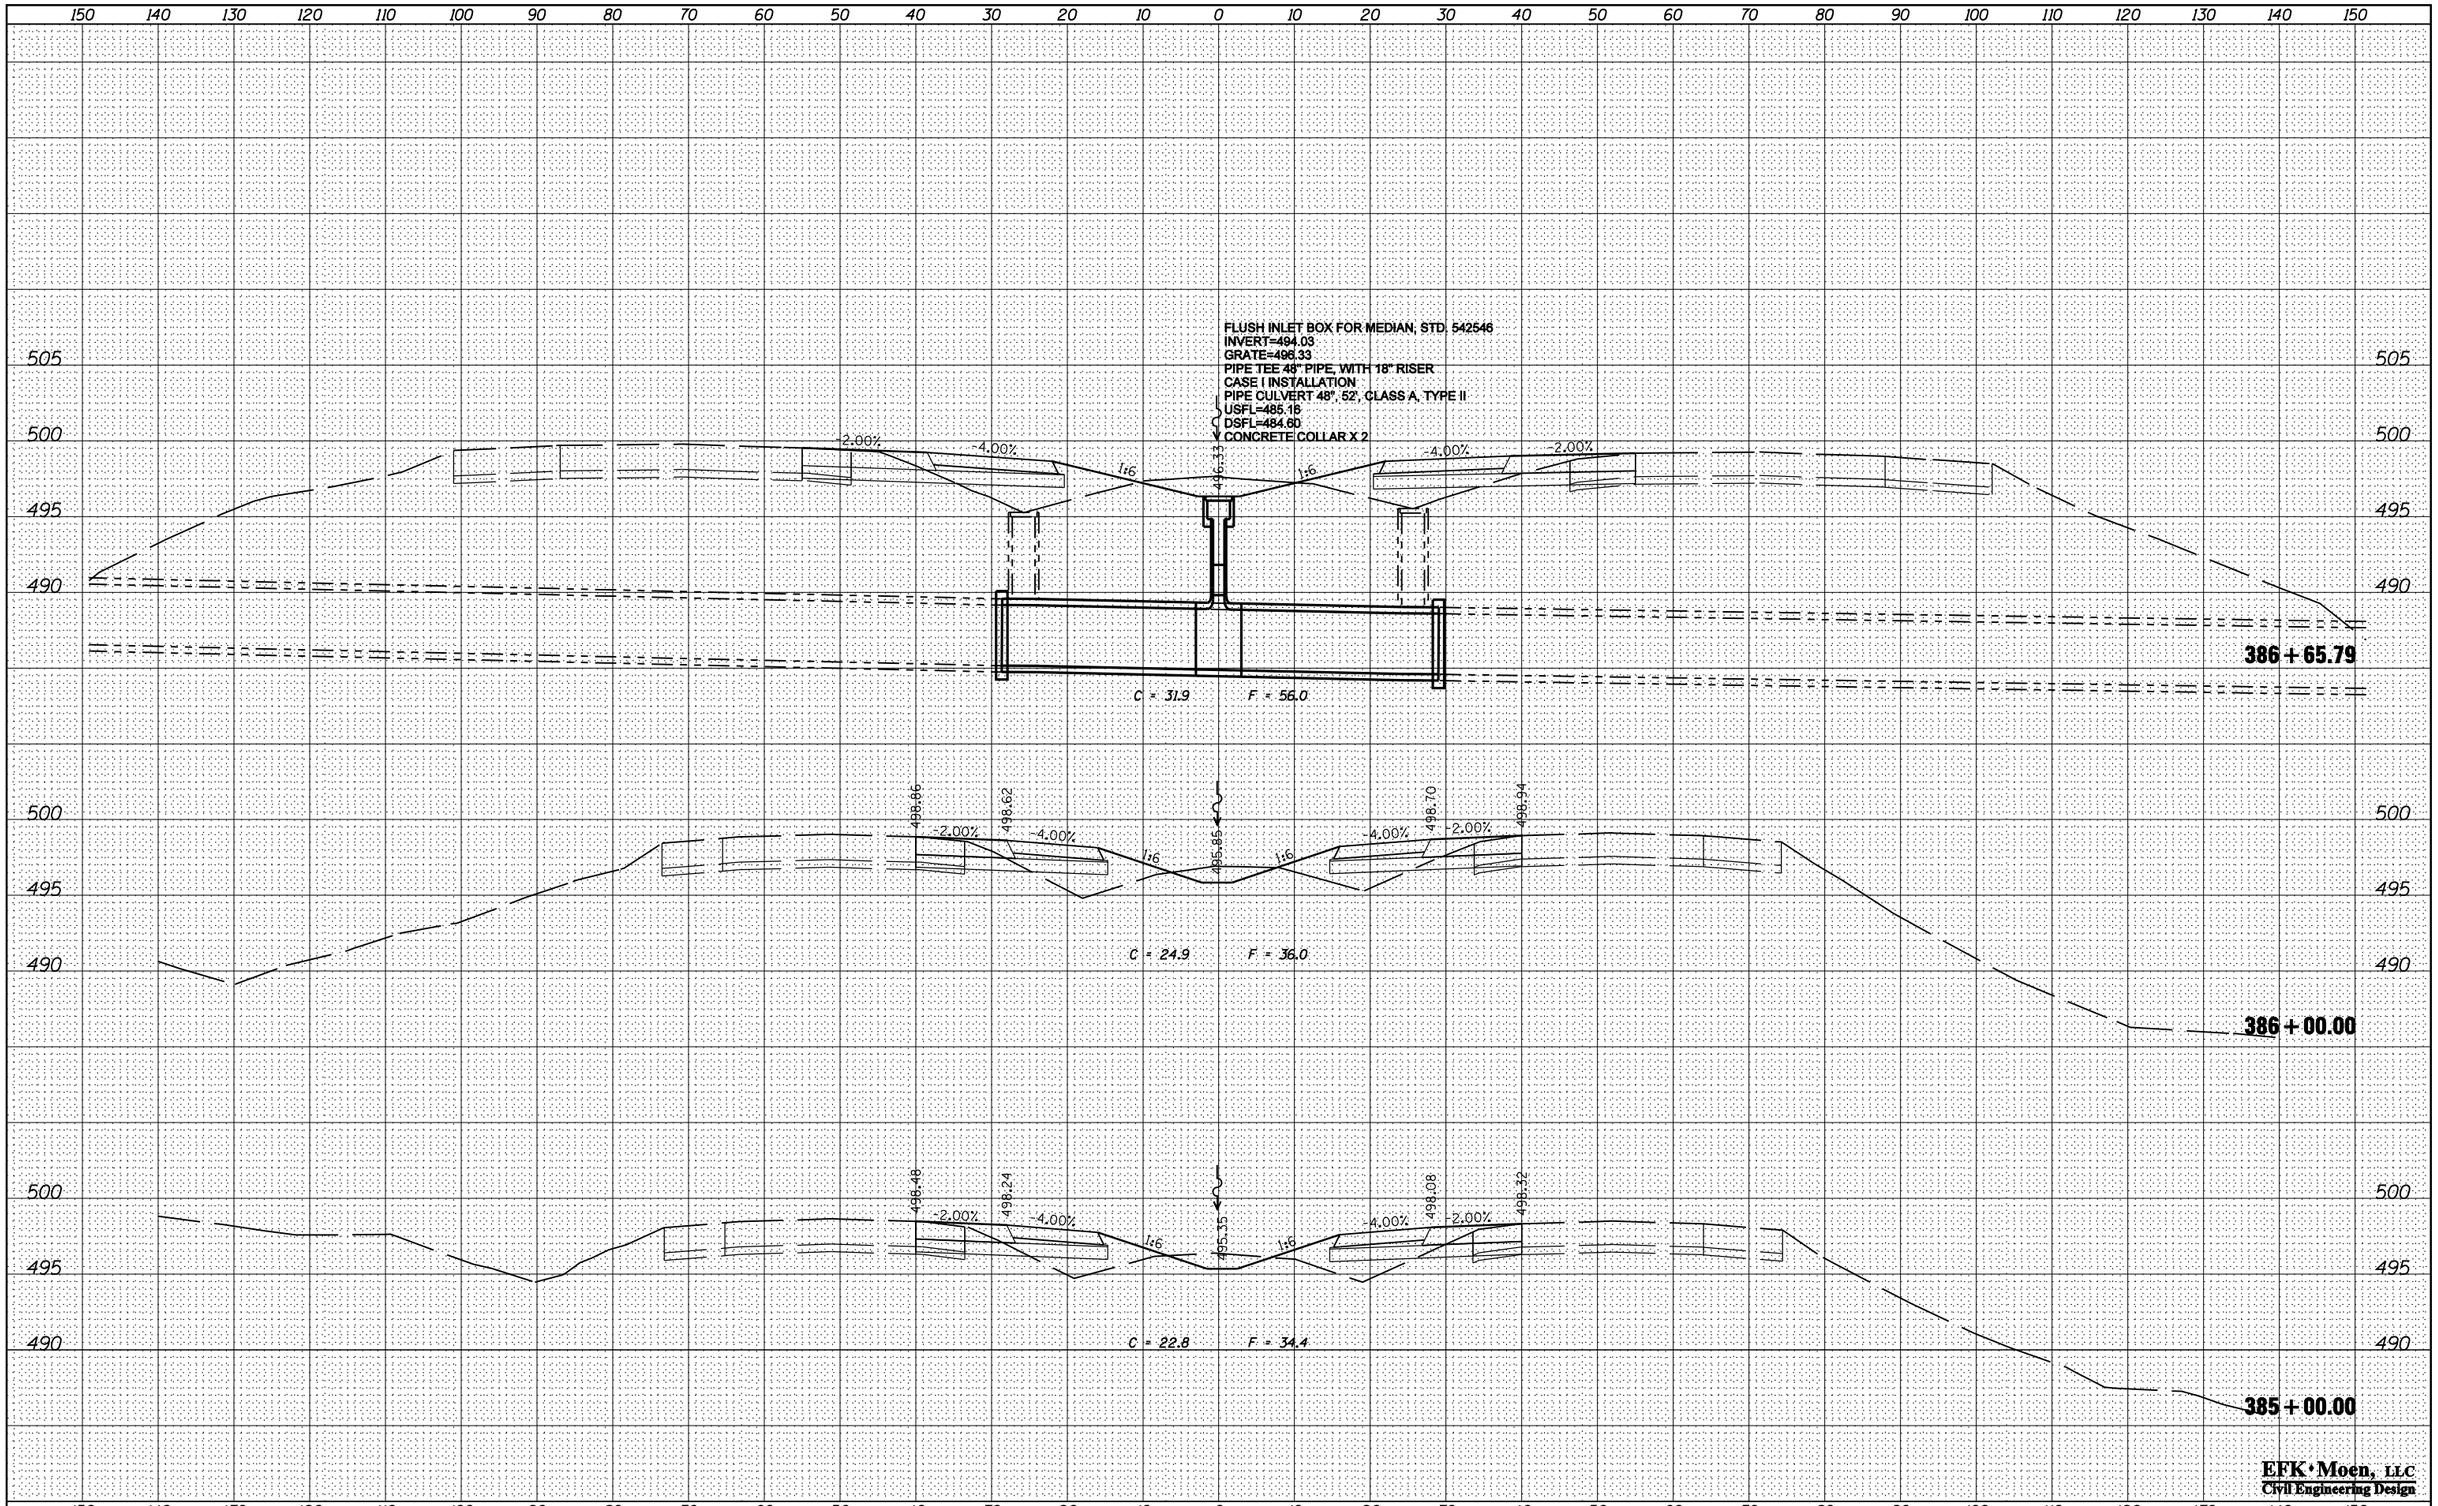

ORIGINAL SURVEY	
NOTE BOOK	
NO.	

SURVEYED
PLOTTED
TEMPLATE
AREAS
AREAS CHECKED

BY

DATE

EFK•Moen, LLC
Civil Engineering Design

FILE NAME = $FILEL$	USER NAME = $USER$	DESIGNED - JRD	REVISED -
		DRAWN - MSK	REVISED -
$MODELNAME$	PLOT SCALE = $SCALE$	CHECKED - SLD	REVISED -
	PLOT DATE = $DATE$	DATE - 02/01/2013	REVISED -

STATE OF ILLINOIS
DEPARTMENT OF TRANSPORTATION

FAI ROUTE 57 (I-57) CROSS SECTIONS

SCALE: 10 H : 5 V | SHEET 71 OF 83 SHEETS | STA. 385+00.00 TO STA. 386+65.23

F.A.I. RTE.	SECTION	COUNTY	TOTAL SHEETS	SHEET NO.
57	(X1-6-2,X1-5,(X1-4-1BR-1))R-1	WILLIAMSON	202	190
		CONTRACT NO. 78334		
	ILLINOIS	FED. AID PROJECT		